Click here for US 66 Index

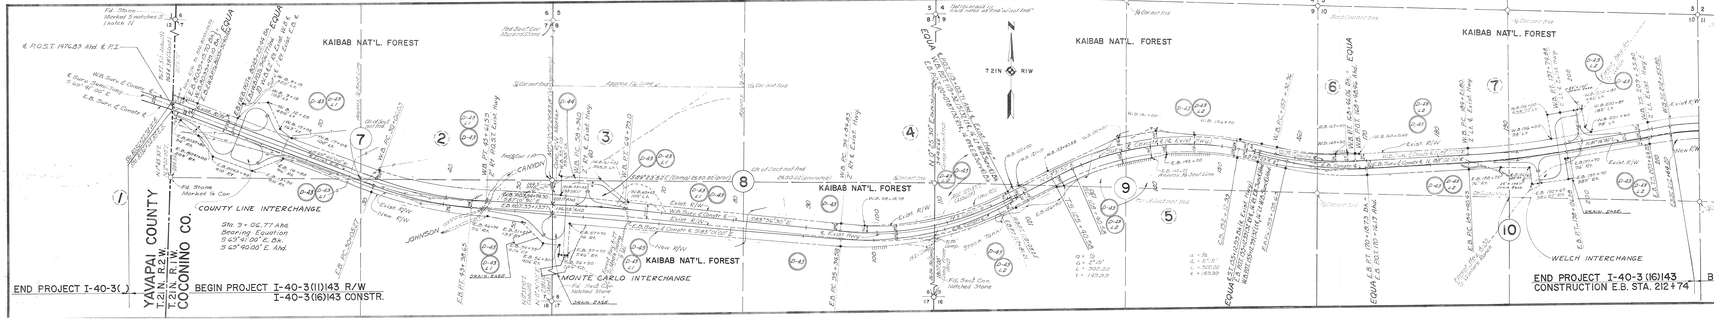

CURVE DATA

	1	2	3	4	5
	W.B.	E.B.	W.B.	E.B.	W.B.
A	11°43'30" RT.	11°43'30" RT.	13°30'00" LT.	3°13'00" LT.	3°13'00" RT.
D	0°28.8553"	0°30.1620"	1°07.50"	1°08.095"	0°30.00"
R	1,993.18	1,905.15	5092.96	5300.95	1,909.86
T	1,735.17	1,778.30	787.88	700.89	322.56
L	3,501.70	3525.30	2553.56	1393.58	645.00

	6		7	
	W.B.	E.B.	W.B.	E.B.
A	6°46'00" LT.	6°46'00" LT.	6°46'00" LT.	6°23'12.50"
D	1°30'00"	1°24'00"	0°30.005"	0°23.7250"
R	4,192.56	4092.56	11,457.16	11,565.16
T	1,113.25	1,112.40	677.34	683.72
L	2,313.42	2246.63	1,113.10	1,153.06

OWNERSHIP RECORD

ITEM	OWNER	DESCRIPTION	PURCHASE PRICE	PURCHASE DATE
D-41	Arizona Nat'l Forest	All Sec. 7, R.5E-Rec. & All Sec. 9, R.5E-Rec. & All Sec. 10, T.21N., R.1W.	74.13	2/16.57
D-42	Campbell Bros. Grp. Co.	All Sec. 7, R.5E-Rec. & T.21N., R.1W.		
D-43	Ariz. Highway Department	All Sec. 8, All Sec. 10, T.21N., R.1W.		
D-44	William Ernest & Tangye McGlone	R.10 W.B. Sec. 8 T.21N. R.1W.	0.823	7.9.67

MAP REVISIONS

DATE	REVISED BY	DESCRIPTION
2/21/68	RGB/TS	ADJUSTED B.M. STAS. NO. 2L1.00 - 212.00 & 2.38+.06

FINALIZED

ARIZONA HIGHWAY DEPARTMENT
RIGHT OF WAY DIVISION

RIGHT OF WAY MAP OF
ASHFORK - FLAGSTAFF HIGHWAY
INTERSTATE (NHI) SQ.
JOHNSON CANYON SECTION
FEDERAL AID PROJECT (I-40-3)(143)
FROM STAT. 21.00+24.85 TO STATION 2 1 + 74

COCONINO COUNTY

ITEM	SIGNED MONTHLY	TYPE & DATE OF NOTE	RECORDED DATE	BOOK	PAGE
D-43	8-21-73	Brief 8/21/73			
D-43					
D-43					
D-43					
D-44					

ALIGNMENT, RIGHT OF WAY METES AND BOUNDS, CONTROL OF ACCESS, ETC. APPROVED IN ACCORDANCE WITH HIGHWAY PLANS.
Chief Engineer
CHECKED BY: R.G. Bailey
APPROVED IN ACCORDANCE WITH RESOLUTION 1-67-22 ADOPTED BY THE ARIZONA HIGHWAY COMMISSION.
Chairman, State Highway Commission

	DATE	BY	STATE
DRAWN			ARIZONA
TRACED			SCALE 1" = 400'
CHECKED			DATE
APP. NO.			SHEET
DRAWING NUMBER A-3-T-5494A			

JOHANNESSEN & GRAND & EARLE V. MILLER CONSULTING ENGINEERS