Click here for US 66 Index

Old US 66 and SR 40B and Andy Devine Avenue Abandoned per Resolution 2002-06-A-021, BK. 4129 PG. 286 recorded 07/01/2002 M.C.R.
Plan Maint.: ADOT (OMJ) 5/23/12

FILE NO. 8T-211

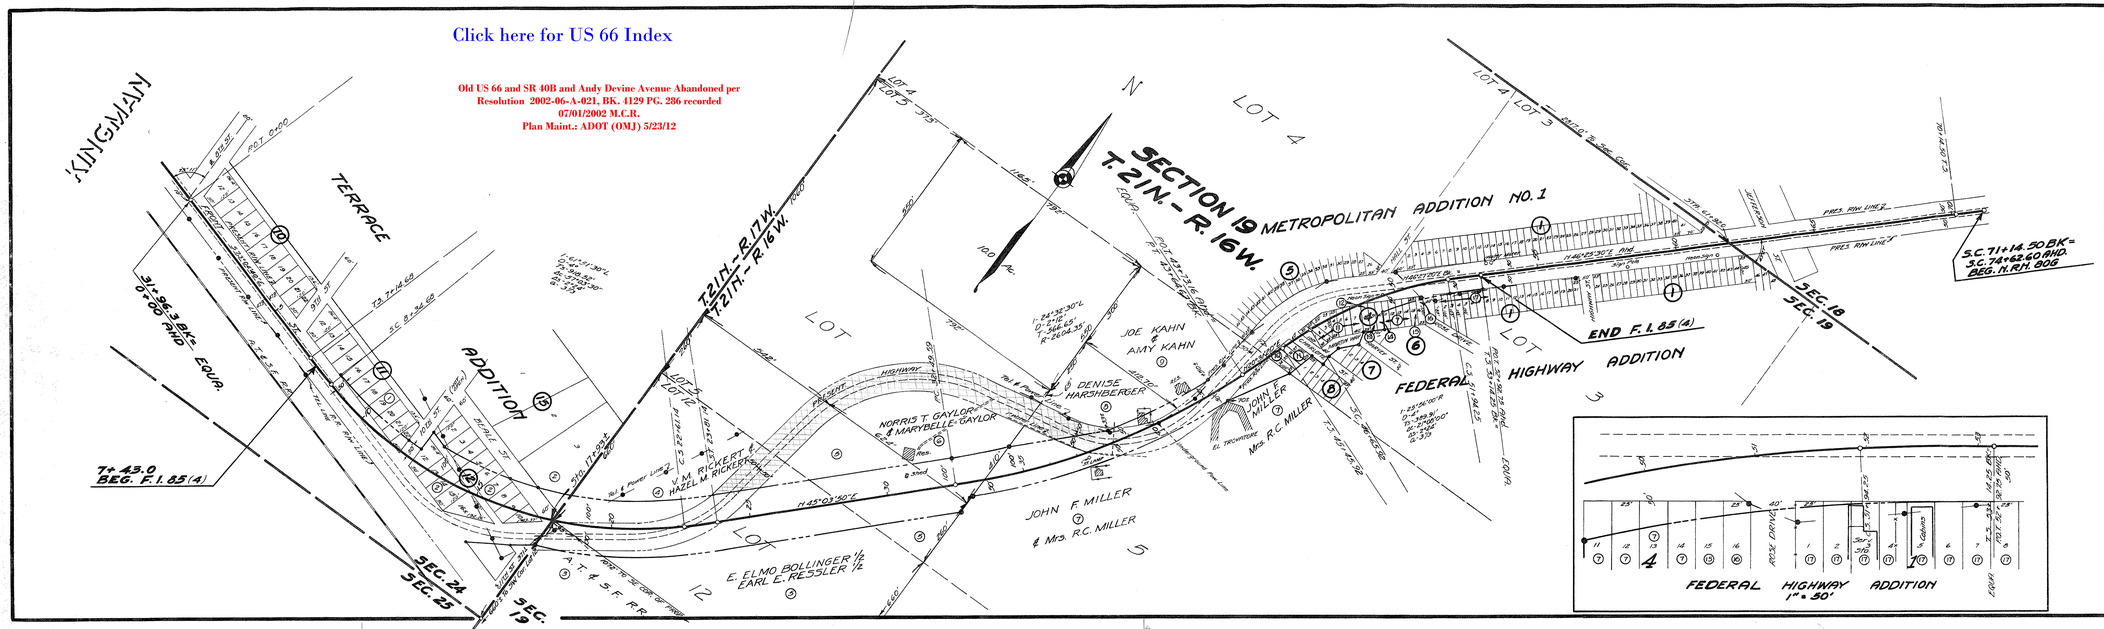





| Nº | OWNER | ADDRESS | DESCRIPTION |
|---|---|---|---|
| 1 | IDA E. FEATHER | KINGMAN, ARIZ. | LOTS 16, 17, 18, 19, 20, 21, 22, BLK. 11 - TERRACE ADD. |
| 2 | CENTRAL COMMERCIAL CO. | KINGMAN, ARIZ. | LOTS 3 TO 16, BLK 12 & LOT 3 BLK 13, TERRACE ADD. |
| 3 | A.T. & S.F. R.R. | NEEDLES, CAL | S½ OF LOT 12, SEC. 19, T. 21N-R. 16 W. |
| 4 | V.M. RICKERT & HAZEL M. RICKERT | KINGMAN, ARIZ. | PORTION OF LOT 18, SEC. 19, T. 21N-R. 16W, WEST OF PRESENT HWY. |
| 5 | E. ELMO BOLLINGER & EARL E. RESSLER | KINGMAN, ARIZ. | PORTION OF LOTS 2&13, SEC. 19, T. 21N-R. 16 W, EAST OF PRES. HWY. |
| 6 | NORRIS T. GAYLOR & MARYBELLE GAYLOR | " " | PORTION OF LOT 5, SEC. 19, T. 21N-R. 16W, SOUTH OF PRESENT HWY. |
| 7 | JOHN F. MILLER & Mrs. R.C. MILLER | LAS VEGAS, NEV. | PORTION OF LOT 5, SEC. 19, T. 21N-R. 16 W. EAST OF PRESENT HWY. & LOTS 11 & 12, BLK. 4, FEDERAL HWY. ADD. |
| 8 | DENISE HARSHBERGER | KINGMAN, ARIZ. | PORTION OF LOT 5, SEC. 19, T. 21N-R. 16W, NORTH OF PRESENT HWY. |
| 9 | JOE KAHN & AMY KAHN | " " | PORTION OF LOT 5, SEC. 19, T. 21N-R. 16W, WEST OF PRESENT HWY. |
| 10 | RUEL H. GALLEHUE | LONG BEACH CALIF. | LOTS 344 & 345, BLK. 8, FEDERAL HIGHWAY ADDITION. |
| 11 | HENRY JOHE & ELIZABETH JOHE | SAN LUIS OBISPO CALIF. | LOTS 1 & 7, BLK. 4 & LOTS 34 & 35 BLK. 8, FEDERAL HIGHWAY ADD. |
| 12 | LENA DILLICK | HUNTINGTON PARK CALIF. | LOT 8, BLK. 4, FEDERAL HIGHWAY ADDITION. |
| 13 | JOHN & MARY SACCHI | LOS ANGELES CALIF. | LOT 9, BLK. 4, FEDERAL HIGHWAY ADDITION. |
| 14 | ORAZIO GUIDARINI | " " | LOT 10, BLK. 4, FEDERAL HIGHWAY ADDITION. |
| 15 | INTERSTATE DEVELOPMENT CORP THOMAS M. CROSS | | LOT 18, BLK. 4, FEDERAL HIGHWAY ADDITION. |
| 16 | BESSIE F. REAVES & HENRY D. PERGRIN | " " | LOT 16, BLK. 4, FEDERAL HIGHWAY ADDITION. |
| 17 | LOUIS LAMBERT & CECIL M. LAMBERT | KINGMAN, ARIZ. | LOTS 1 & 8, BLK 1, FEDERAL HIGHWAY ADDITION. |

IN ACCORDANCE WITH RESOLUTION, DATED SEPT. 7, 1945, MINUTES OF ARIZONA HIGHWAY COMMISSION.

ARIZONA STATE HIGHWAY DEPARTMENT

# RIGHT OF WAY MAP
# KINGMAN - ASHFORK
## MOHAVE COUNTY
## F.I. 85(4)

STA. 31+96.30 BK = 0+00 AHD. TO STA. 71+14.50

SCALE: 1" = 200'

R/W ACQUIRED PRIOR TO 9-7-45

Res. 45-15

J. BAKER