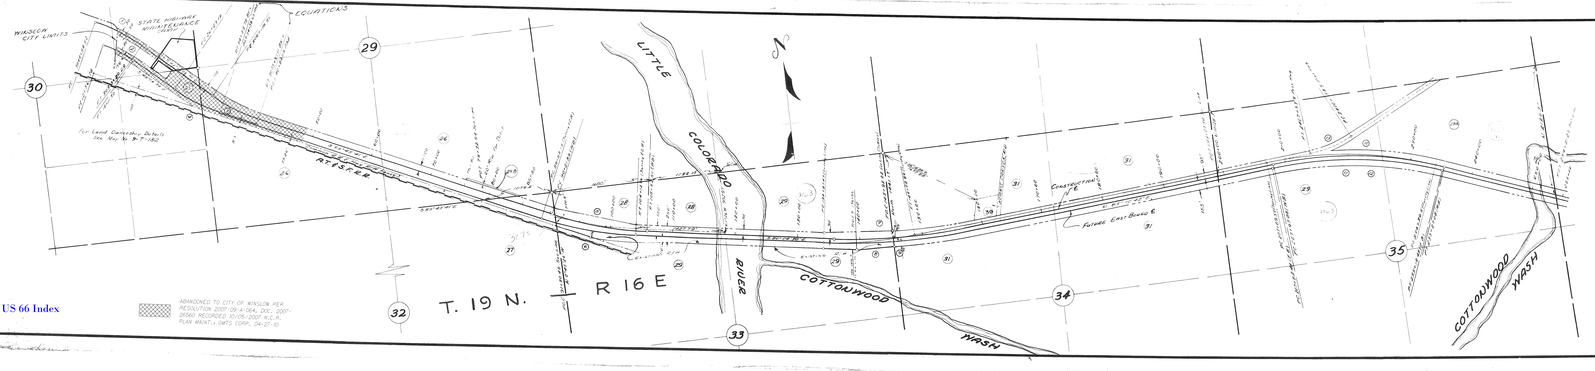

Click here for US 66 Index

ABANDONED TO CITY OF WINSLOW PER RESOLUTION 2007-09-A-06A, DOC. 2007-25560 RECORDED 10-05-2007 R.L.A. PLAN MAINT.; CMTS CORR. 04-27-10

CURVE DATA

CURVE NO.	CURVE	Δ	D	L	T	PI
1	RB	4°38'07"	2°00'00"	231.76	115.87	304+07.32
2	C.B.	4°38'07"	2°00'00"	231.76	115.87	304+07.32
3	RB	16°39'07"	2°00'00"	832.66	419.13	307+12.66
4	C.B.	16°39'07"	2°00'00"	832.66	419.13	307+12.66
5	RB	13°18'22"	1°00'00"	1330.61	669.89	305+52.50
6	Curve Ext.	13°18'22"	1°00'00"	1330.61	669.89	305+52.50
7	RB	14°45'13"	0°45'21"	1966.66	968.81	145+93.75
8	Survey	14°45'13"	1°00'00"	1475.42	741.23	121+69.30
9	C.B.	14°45'13"	0°45'21"	1966.66	968.81	145+93.94
10	Survey	27°18'00"	1°00'00"	2736.00	1391.48	221+00.93
11	C.B.	27°18'00"	1°00'00"	2736.00	1391.48	221+39.91
12	RB	27°18'00"	1°00'00"	2736.00	1391.48	221+00.51
13	Parent line	20°50'	2°00'00"	1042.5	537.13	

OWNERSHIP RECORD

ITEM NO.	OWNER	ADDRESS	DESCRIPTION
28	RC Kaufman		Pt of N½ NW¼ Sec 33
29, 29A	Fred Morris & Roxanne Cargile		Pt of NW¼ NE¼ Sec 33 & NW¼ Sec 33
31	Vance Duke		N½ Sec 34
27	City of Winslow		Pt of N½ N½ Sec 32
30	Pt. of ROW Required		
25	Margaret Hayes		Sec 30 NE¼ SE¼ T19N R16E
26	Sue Mae Hayes Lane Tr.		Sec 30 T19N R16E
26A	L. Mae Ellis Lane		Sec 30 T19N R16E

Click here for US 66 Index

DEPARTMENT OF TRANSPORTATION
RIGHT OF WAY DIVISION

RIGHT OF WAY MAP
WINSLOW-HOLBROOK HWY.
ISSUE 3 OF 4 - SHEETS 25 TO 34 INCLUSIVE
F.I. 40(8)
NAVAJO CO.

Alignment Approved for ADOT Planning by: [illegible] DATE 10-30-73
RECOMMENDED: [illegible]

DRAWN BY	DATE	SCALE	FILE NO.
WHALEN	3-6-53	1" = 200'	D-T-180