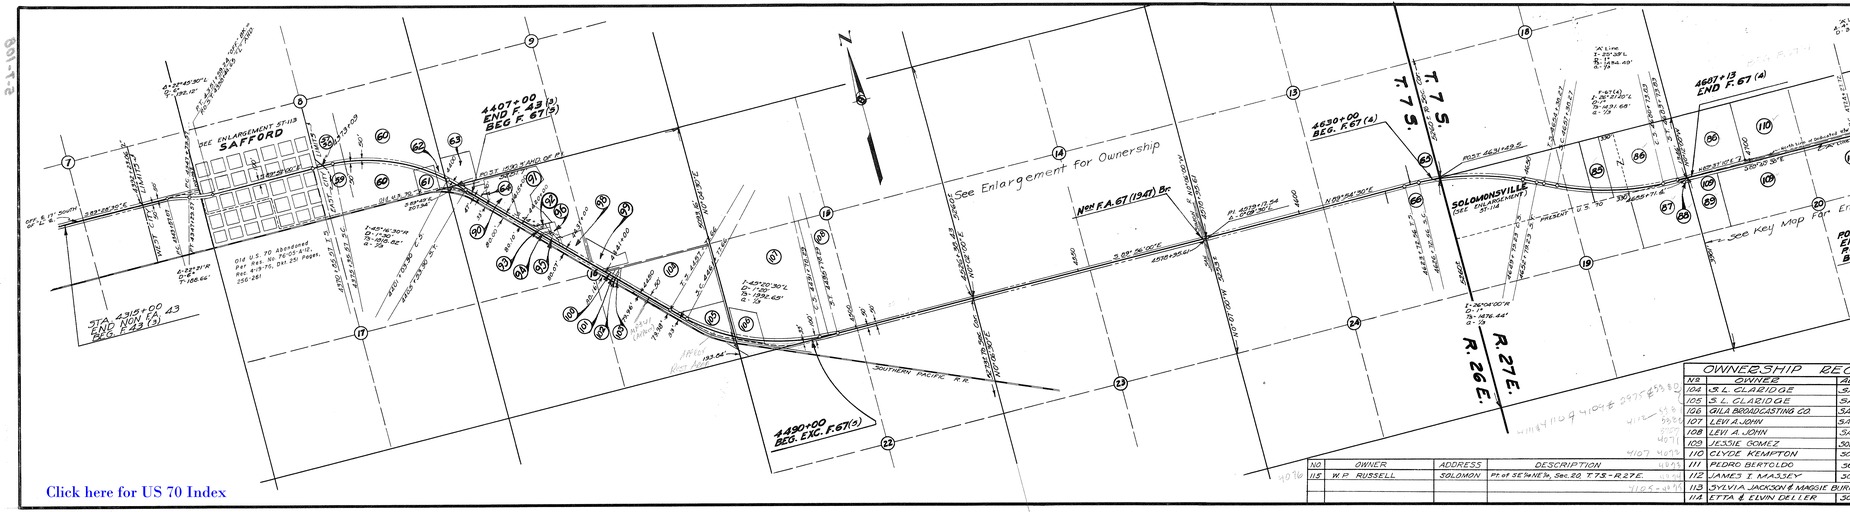

OWNERSHIP RECORD

№	OWNER	ADDRESS	DESCRIPTION
57-58	GILBERT H. WHEELOCK, ET UX	SAFFORD	PORTION OF SEC. 8, T.7S.-R.26E.
59	CLYDE L. NAYLOR, ET UX	"	PORTION OF SEC. 8, T.7S.-R.26E.
60	HENRY CLIFFORD, ET UX	"	PORTION OF SE¼ SEC. 8, T.7S.-R.26E.
61	LESLIE M. MONTIERTH, ET UX	FT. THOMAS	PORTION OF SE¼ SEC. 8, T.7S.-R.26E.
62	BEN MONTIERTH	SAFFORD	PORTION OF SE¼ SEC. 8, T.7S.-R.26E.
63	M.E. EARVEN, ET UX	"	SW¼, SW¼ SW¼ SEC. 9, T.7S.-R.26E.
64	WILBURN BROWN	"	PORTION OF NW¼ SEC. 16, T.7S.-R.26E.
65	E.M. CLARIDGE, ET UX	"	SE¼ SE¼ SE¼ SEC. 13, T.7S.-R.26E.
66 TO 84 - FOR OWNERSHIP SEE ENLARGEMENT 57-114			
85	W.K. CHAPMAN ESTATE		PORTION OF NE¼ SEC. 19, T.7S.-R.27E.
86	CLYDE KEMPTON, ET AL	SOLOMONSVILLE	NW¼ NW¼ SEC. 20, NE¼ NE¼ & E. 10 Rds. NW¼ NE¼ SEC. 19, T.7S.-R.27E.
87	JESSIE GOMEZ, ET CON	"	SE¼ SE¼ SEC. 19, T.7S.-R.27E, LESS ITEM 88
88	LOUIE G. MICHELENA ESTATE	—	PARCEL OF LAND IN NE COR. SE¼ SE¼ SEC. 19, T.7S.-R.27E.
89	JESSIE GOMEZ, ET CON	SOLOMONSVILLE	W½ SW¼ NW¼ SEC. 20, T.7S.-R.27E.
90	ONA WELKER	SAFFORD	3.318 Acres in NW¼ NW¼ Sec. 15, T.7S.R.26E.
91	WILLIAM G. JOHN	SAFFORD	Parcel in NE¼ NW¼ Sec. 16, T.7S.R.26E.
92	Alfonso Ruiz	SAFFORD	Parcel in SE¼ NW¼ Sec. 16, T.7S.R.26E.
93	BEN MONTIERTH	SAFFORD	Parcel in SE¼ NW¼ Sec. 16, T.7S.R.26E.
94	VICTORIANO SAMUDEANO	SAFFORD	Parcel in SE¼ NW¼ Sec. 16, T.7S.R.26E.
95	SENONA R. DOMINGUEZ	SAFFORD	Parcel in SE¼ NW¼ Sec. 16, T.7S.R.26E.
96	Not required (See #95)		
97	Not pertinent		
98	PROSPERO ECHANDIA	SAFFORD	Parcel in SE¼ NW¼ Sec. 16, T.7S.R.26E.
99	G.A. GOLDING	SAFFORD	Parcel in SW¼ NE¼ Sec. 16, T.7S.R.26E.
100	HILARIO GALLEJOS	SAFFORD	Parcel in NW¼ SE¼ Sec. 16, T.7S.R.26E.
101	EZEQUIEL QUESADO	SAFFORD	Parcel in NW¼ SE¼ Sec. 16, T.7S.R.26E.
102	SOPHIA MARGETTE	SAFFORD	Parcel in NW¼ SE¼ Sec. 16, T.7S.R.26E.
103	SARAH GALINA & RAYMOND GALINA	SAFFORD	Parcel in NW¼ SE¼ Sec. 16, T.7S.R.26E.

OWNERSHIP RECORD CONTINUED

NO	OWNER	ADDRESS	DESCRIPTION
104	S.L. CLARIDGE	SAFFORD	Parcel in NE¼ SE¼ Sec. 16, T.7S.R.26E.
105	S.L. CLARIDGE	SAFFORD	Parcel in SE¼ SE¼ Sec. 16, T.7S.R.26E.
106	GILA BROADCASTING CO.	SAFFORD	Parcel in SW¼ SW¼ Sec. 15, T.7S.R.26E.
107	LEVI A. JOHN	SAFFORD	W½ E½ SW¼, W½ SW¼, less Item 108, Sec. 15, T.7S.R.
108	LEVI A. JOHN	SAFFORD	E½ E½ SW¼, SW¼ Sec. 15, T.7S. R.26 E.
109	JESSIE GOMEZ	SOLOMON	S½ NW½, SW¼ NE¼ Sec. 20, T.7S.-R27E.
110	CLYDE KEMPTON	SOLOMON	Part of NE¼ NW¼ Sec. 20, T.7S.-R.27E.
111	PEDRO BERTOLDO	SOLOMON	Part of SE¼ NE¼ Sec. 20, T.7S.-R.27E.
112	JAMES T. MASSEY	SOLOMON	Part of SE¼ NE¼ Sec. 20, T.7S.-R.27E.
113	SYLVIA JACKSON & MAGGIE BURNETT	"	Part of SE¼ NE¼ Sec. 20, T.7S.-R.27E.
114	ETTA & ELVIN DELLER	SOLOMON	E½ NE¼ SEC. 20, T.7S.-R.27E.

NO	OWNER	ADDRESS	DESCRIPTION
115	W.P. RUSSELL	SOLOMON	Pt. of SE¼ NE¼, Sec. 20, T.7S.-R.27E.

OWNERSHIP CHECK

DATE	BY
APRIL TO	COMPLIGATED
JULY	ABSTRACT CO.
1947	SAFFORD

IN ACCORDANCE WITH RESOLUTION DATED 10-11-46, MINUTES OF THE ARIZONA HIGHWAY COMMISSION.

ARIZONA HIGHWAY DEPARTMENT

RIGHT OF WAY DIVISION

RIGHT OF WAY MAP
GERONIMO-SOLOMONSVILLE
F.43 & F.67

STA. 4311+09.28 TO STA. 4736+67.88

DRAWN	DATE	SCALE	FILE NO.
J. BAKER	5-6-46	1" = 1000'	ST-105