Click here for US 70 Index

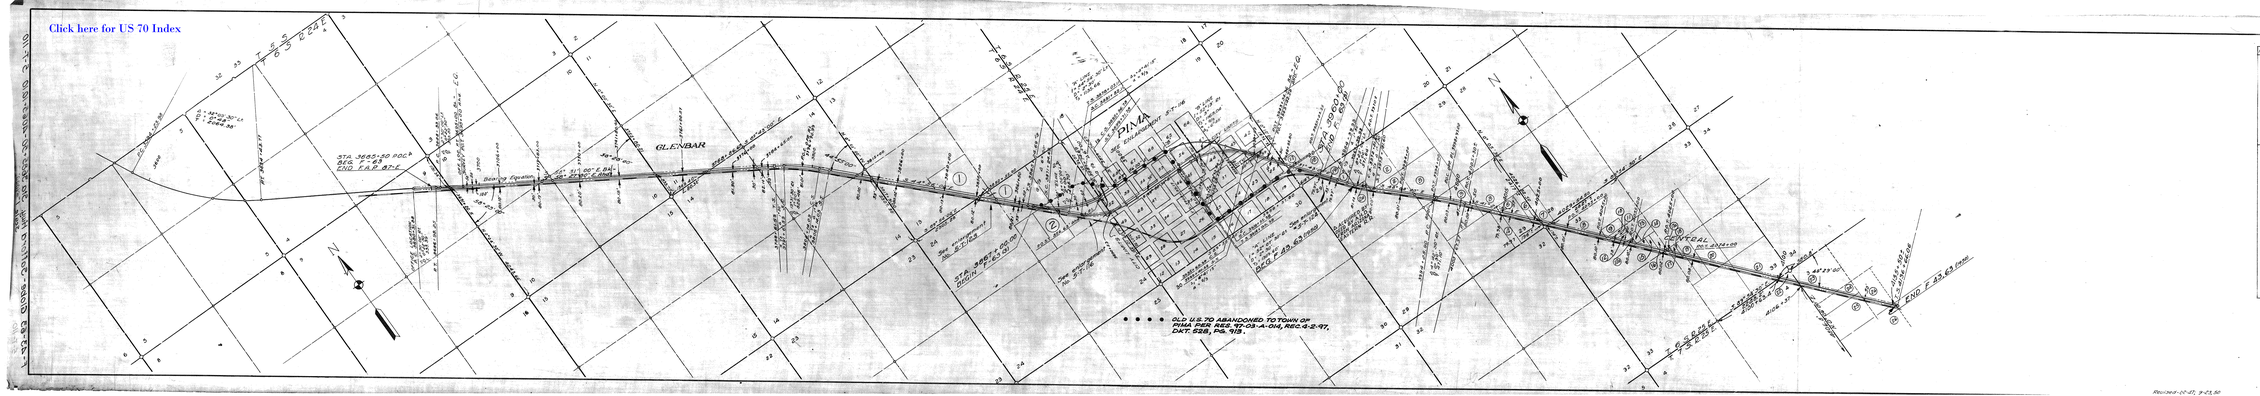

OWNERSHIP RECORD

Proj. No.	Name of Owner	Address	Property Description
F 63-1 (1)	1 GUY ANDERSON ET UX	SAFFORD, ARIZONA	SE¼ SW¼ SEC. 13 S.1 E.2 G.&S.R. NW¼ SW¼ NE¼ SEC. 24 NORTH OF PRE. TRUT. WAY
	2 HERBERT JES SORETT ET UX	BRENTWOOD, CALIFORNIA.	W½ E½ S.2 E.2 G.&S.R. E½ SW¼ NW¼ SEC. 19 S.1 E.3 G.&S.R.
	3-16 SEE ENLARGEMENT NO. 3-T-116 FOR		TOWN OF PIMA
	17 WALLACE M. ADAMS ET UX.	WOLSHON, WASHINGTON.	PORTION OF SW¼ SW¼ SEC. 20 T.6 S. R.2 E.
	18 CHARLES LUSTER ET UX.	PIMA, ARIZONA	PORTION SE¼ SW¼ SW¼ SEC. 20 T.6 S. R.2 E.
	19 SAME AS ITEM #18		THAT PART NE¼ NW¼ SEC. 17 T.6 S. R.2 E. LYING SE OF RR R/W EXC. EQ.
F-43-63 (1961)	1 Thomas Luster et ux	Pima, Arizona	Ph. 17 Hog Ranch Sec. 20 T.6S.R.2E.
	2 Ray Nisbet et ux	Pima, Arizona	Ph. Hog Ranch Sec. 20 T.6S.R.2E.
	3-8 Arizona Eastern R.R.		SW¼ NW¼ NE¼ NW¼ Sec. 17
	9 Joseph Glover	Pima, Arizona	NW¼ SW¼ SW¼ & NE¼ SW¼
	10 Ray Nisbet, Jr.	Central, Arizona	Ph. 10 Sec. 34 T.5 S. R.2 E.
	11 Ray Nisbet, Jr.	Central, Arizona	Ph. 11 Sec. 34 T.5 S. R.2 E.
	12 Lee Hanson, Jr.	Central, Arizona	- - -
	13 - - -	- - -	Ph. 5 Hog Ranch Sec. 28 T.5 S. R.2 E.
	14 W. H. Shultz	Central, Arizona	Ph. 10 Hog Ranch Sec. 33 T.5 S. R.2 E.
	15 Allen Shultz	Central, Arizona	Ph. 11 Hog Ranch Sec. 33 T.5 S. R.2 E.
	16 Joseph Shultz & Beth	Central, Arizona	Ph. 9 Hog Ranch Sec. 33 T.5 S. R.2 E.
	17 - - -	- - -	- - -
	18 John Shultz & Mona	Central, Arizona	- - -
	19 Ronald J. Shultz & Mona	- - -	- - -
	20 John J. Shultz (Trustee)	Mesa Dept. Phoenix,	- - -
	21 Gordon J. Gulff	Eastern Oregon	- - -
	22 - - -	- - -	- - -
	23 - - -	- - -	- - -
	24 Phillips Co.	- - -	Ph. 33 S. Hog Ranch Sec. 33 T.5 S. R.2 E.
	25 Pima Lumber	Safford, Arizona	- - -
	26 Pima Lumber Estate	Safford, Arizona	- - -
	27 Lorenzo Shultz	- - -	Ph. 10 Sec. 4 T.6 S. R.2 E.
	28 Lorenzo Shultz	- - -	Ph. 11 Sec. 4 T.6 S. R.2 E.
	29 Ray Nisbet et ux	Globe, Arizona	Ph. 9 Sec. 4 T.6 S. R.2 E.
	30 Ray Nisbet et ux	- - -	- - -

OWNERSHIP CHECK	
DATE	BY
APR. CIL. 47	CONSOLIDATED ABSTRACT CO. SAFFORD, ARIZ.
Aug. 2 - 52	

ARIZONA HIGHWAY DEPARTMENT
RIGHT OF WAY DIVISION
RIGHT OF WAY MAP
GLOBE - SAFFORD HWY.
STA. 3655+50 TO STA. 4065+10.0
PROJ. 43-63
GRAHAM CO.
in accordance with resolution dated 10-11-46 minutes of ARIZONA HIGHWAY COMMISSION

DRAWN BY	DATE	SCALE	FILE NO.
STANNARD	10-24-46	1" = 200'	

REVISED 12-17-47, 9-23-50