Click here for US 70 Index

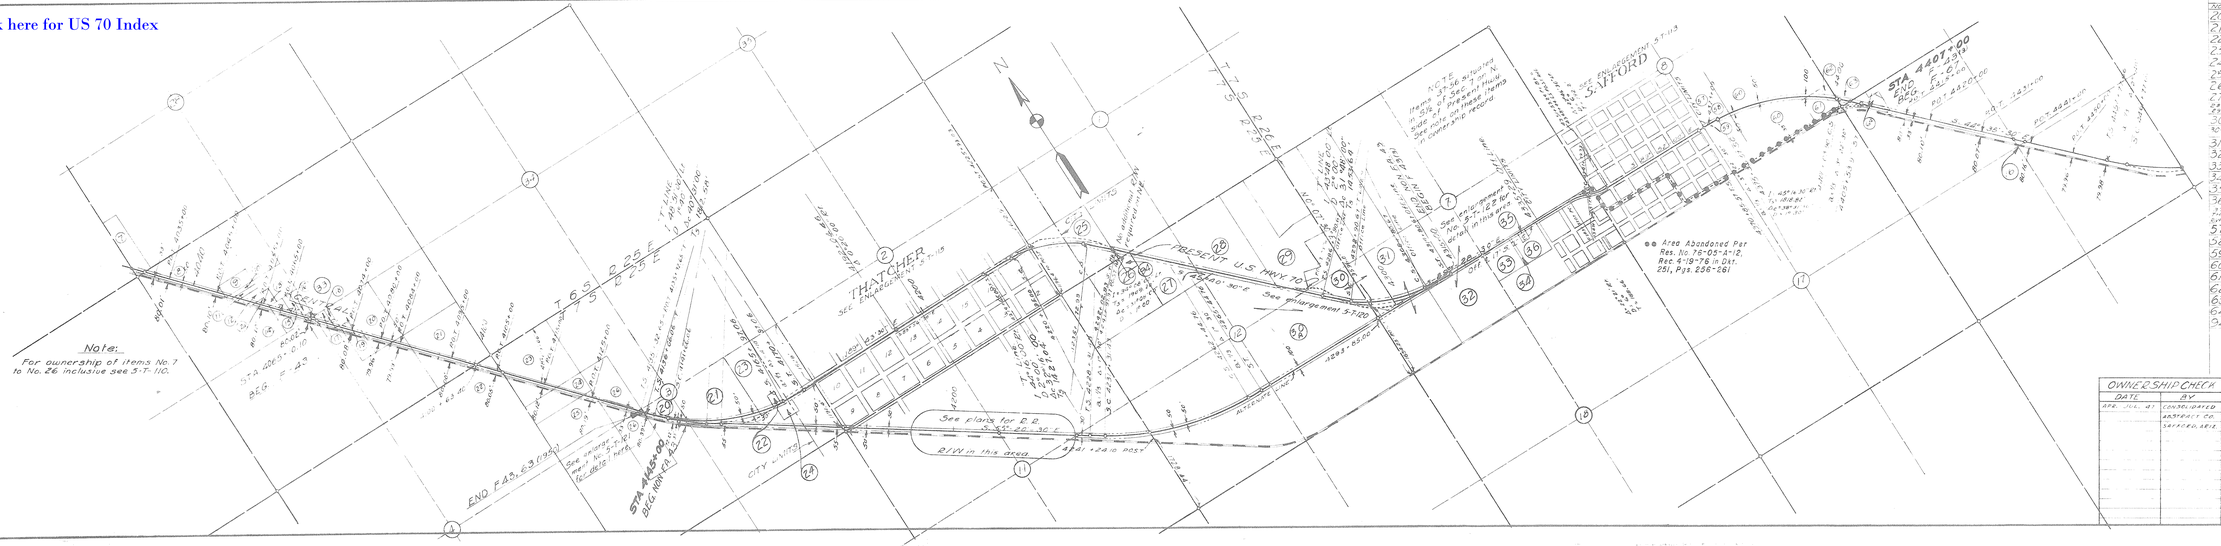

OWNERSHIP RECORD

No.	NAME OF OWNER	DESCRIPTION OF PROPERTY
20	GRAHAM CO. ELECTRIC CO-OP.	E½ NE¼ SW¼ SEC. 3, T.7 S., R.25 E. N. OF RES. HWY.
21	SAFFORD, ARIZONA	W½ SW¼ SEC. 3, T.7 S., R.25 E. N. OF RES. HWY.
22	PATCHEN, ARTHUR & PATCHEN, ARIZONA	PARCEL OF LAND IN SE¼ SEC. 3, T.7 S., R.25 E.
23	ALVAREZ, JESUS & PINEDA, ARIZONA	PARCEL OF LAND IN SE¼ SEC. 3, T.7 S., R.25 E.
24	THADDEUS, PILLOT EST	PARCEL OF LAND IN SE¼ SEC. 3, T.7 S., R.25 E.
25	VERNE, H. HUNTER, AL. & THADDEUS, ARIZONA	7 to SPRINGS SEC. 1, T.7 S., R.25 E.
26	KAGLE, H. & THADDEUS, ARIZONA	ROW OF SEC. 1, T.7 S., R.25 E.
27	MARRIS, ELLED EST	PARCEL OF LAND IN N½ SE¼ SEC. 12, T.6 S., R.25 E.
28	CHAVEZ, ED & SAFFORD, ARIZONA	PARCEL OF LAND IN SEC. 12, T.6 S., R.25 E.
30	EST. OF PASCUAL RAMIREZ	PORTION OF SEC. 12, T.6 S., R.25 E. & PORTION SEC. 7, T.7 S., R.26 E.
30A	RICHARD, H. TAYLOR, ET UX	PARCEL OF LAND IN SEC. 12, T.6 S., R.25 E. & SEC. 7, T.7 S., R.26 E.
31	PARCEL, A. JOHN & SAFFORD, ARIZONA	PORTION OF SEC. 7, T.7 S., R.26 E.
32	HENRY, E. HOUPT, ET UX. & SAFFORD, ARIZONA	W½ SEC. 7, T.7 S., R.26 E.
33	S.J.I. CORP. ARIZONA	W½ SW¼ SEC. 7, T.7 S., R.26 E.
34	HOLLAND, J. & BURNES, ET UX. & ALBUQUERQUE, N. MEXICO	PARCEL OF LAND IN SE¼ SEC. 7, T.7 S., R.26 E.
35	SAFFORD MOTOR COURT & SAFFORD, ARIZONA	PARCEL OF LAND IN SE¼ SEC. 7, T.7 S., R.26 E.
36	BLANCHE, M. PLATT & SAFFORD, ARIZONA	PARCEL OF LAND IN SE¼ SEC. 7, T.7 S., R.26 E.
37	ORIGINAL 33' R/W LINE IS COINCIDENT WITH NORTH EDGE OF ROAD. THIS LINE IS EQUIVALENT TO PARCEL 5 IN SEC. 12, T.6 S., R.25 E.	
38	ORIGINAL 33' R/W LINE IS COINCIDENT WITH NORTH EDGE OF ROAD. THIS LINE IS EQUIVALENT TO PARCEL 5 IN SEC. 12, T.6 S., R.25 E.	
39	ORIGINAL 33' R/W LINE IS COINCIDENT WITH NORTH EDGE OF ROAD. THIS LINE IS EQUIVALENT TO PARCEL 5 IN SEC. 12, T.6 S., R.25 E.	
57	GILBERT HARDING, WHEELOCK & SAFFORD, ARIZONA	PARCEL OF LAND IN W½ SEC. 12, T.6 S., R.25 E.
58	DAVIS, A.D. EST.	PARCEL IN SE¼ SEC. 12, T.6 S., R.25 E.
59	CLYDE, S. HAYNES, ET UX. & SAFFORD, ARIZONA	PARCEL IN SW¼ SW¼ SEC. 12, T.6 S., R.25 E.
60	HOUSTON, FORREST, ET UX. & SAFFORD, ARIZONA	HOUSE FORT IN SE¼ SW¼ SEC. 12, T.6 S., R.25 E. & SOUTHWEST SEC. 7, T.7 S., R.26 E.
61	ESTES, MONTREATH, ET UX. & SAFFORD, ARIZONA	PARCEL IN SW¼ SW¼ SEC. 12, T.6 S., R.25 E.
62	SAFFORD, ARIZONA & SAFFORD, ARIZONA	POLE, LEFT IN SE¼ SE¼ SEC. 12, T.6 S., R.25 E.
63	H.S. FORSYTH, ET UX. & SAFFORD, ARIZONA	E½ SW¼ SW¼ SEC. 7, T.7 S., R.26 E. & SE¼ SEC. 7, T.7 S., R.26 E.
64	PHOENIX, ARIZONA & PHOENIX, ARIZONA	E½ SW¼ SW¼ SEC. 7, T.7 S., R.26 E. & SE¼ SEC. 7, T.7 S., R.26 E.
65	ROY, HAYES & THATCHER, ARIZONA	PARCEL IN SW¼ SW¼ SEC. 7, T.7 S., R.26 E.

OWNERSHIP CHECK	
DATE	BY
APR. - JUL. 47	CONSOLIDATED ASPHALT CO. SAFFORD, ARIZ.

ARIZONA HIGHWAY DEPARTMENT

RIGHT OF WAY DIVISION

RIGHT OF WAY MAP
GERONIMO-SOLOMONSVILLE
STA. 4065+10.10 TO STA. 4407+00

NON F.A. 43 & F. 43 (3)

GRAHAM CO.

In accordance with resolution dated 10-11-46 minutes of ARIZONA HIGHWAY COMMISSION.

DRAWN BY	DATE	SCALE	FILE NO.
STANHAGEN	2-10-47	1" = 1000'	3-T-111