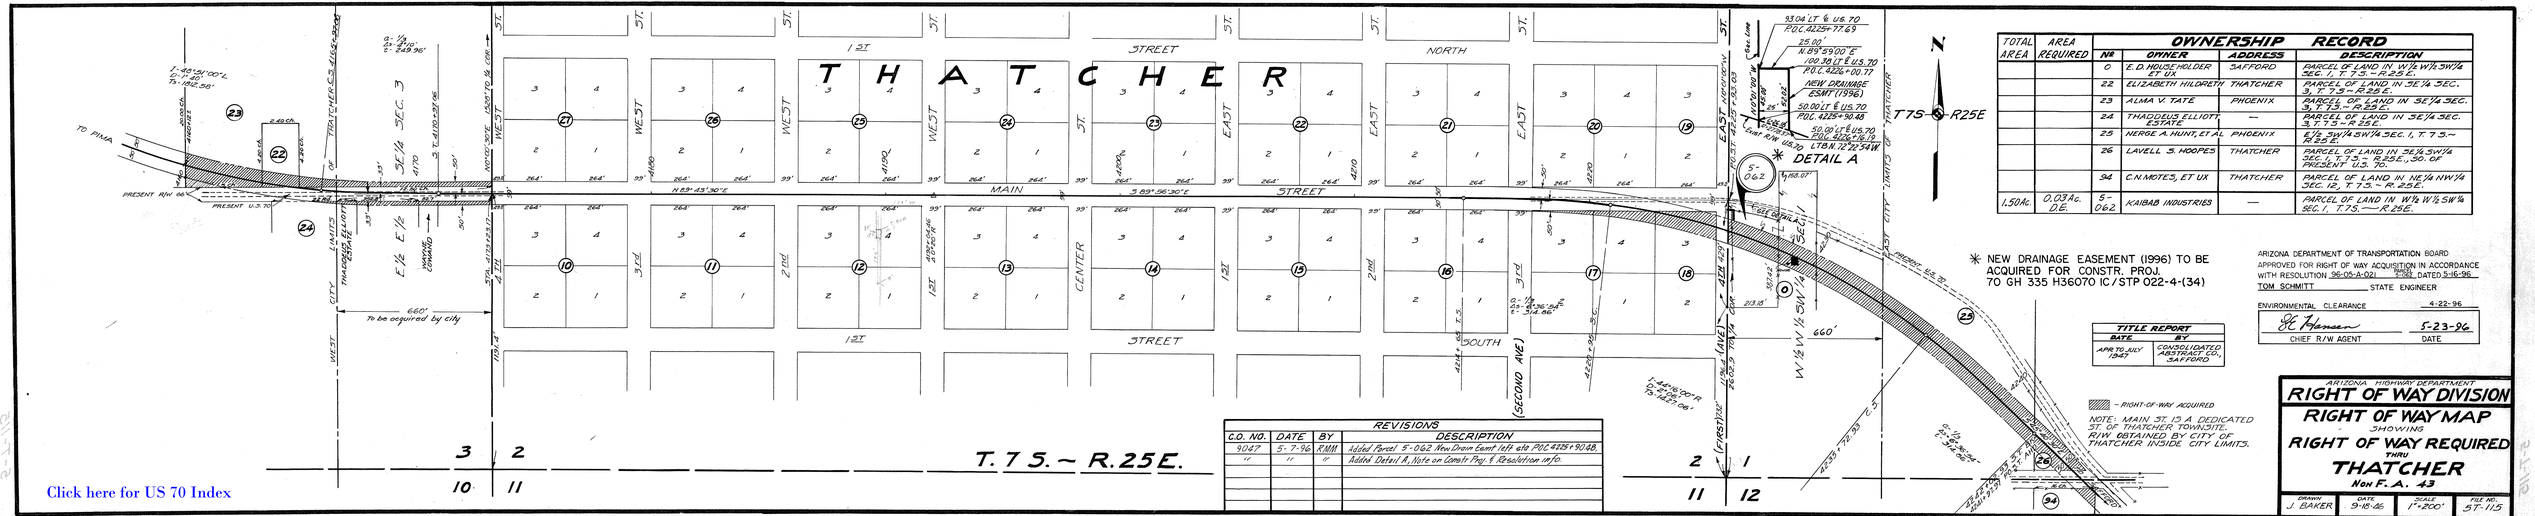

TOTAL AREA	AREA REQUIRED	OWNERSHIP RECORD			
		№	OWNER	ADDRESS	DESCRIPTION
		0	E.D. HOUSEHOLDER ET UX	SAFFORD	PARCEL OF LAND IN W½ W½ SW¼ SEC. 1, T. 7 S. - R. 25 E.
		22	ELIZABETH HILDRETH	THATCHER	PARCEL OF LAND IN SE¼ SEC. 3, T. 7 S - R. 25 E.
		23	ALMA V. TATE	PHOENIX	PARCEL OF LAND IN SE¼ SEC. 3, T. 7 S. - R. 25 E.
		24	THADDEUS ELLIOTT, ESTATE	—	PARCEL OF LAND IN SE¼ SEC. 3, T. 7 S - R. 25 E.
		25	NERGE A. HUNT, ET AL	PHOENIX	E½ SW¼ SW¼ SEC. 1, T. 7 S.- R. 25 E.
		26	LAVELL S. HOOPES	THATCHER	PARCEL OF LAND IN SE¼ SW¼ SEC. 18, T. 7 S. - R. 25 E., 30.0' PRESENT U.S. 70.
		94	C.N. MOTES, ET UX	THATCHER	PARCEL OF LAND IN NE¼ NW¼ SEC. 18, T. 7 S. - R. 25 E.
1.50Ac	0.03Ac. D.E.	5-062	KAIBAB INDUSTRIES	—	PARCEL OF LAND IN W½ W½ SW¼ SEC. 1, T. 7 S. — R. 25 E.

✳ NEW DRAINAGE EASEMENT (1996) TO BE ACQUIRED FOR CONSTR. PROJ. 70 GH 335 H36070 1C / STP 022-4-(34)

ARIZONA DEPARTMENT OF TRANSPORTATION BOARD
APPROVED FOR RIGHT OF WAY ACQUISITION IN ACCORDANCE WITH RESOLUTION 96-05-A-021 DATED 5-16-96
TOM SCHMITT STATE ENGINEER

ENVIRONMENTAL CLEARANCE 4-22-96

CHIEF R/W AGENT — DATE 5-23-96

TITLE REPORT	
DATE	BY
APR TO JULY 1947	CONSOLIDATED ABSTRACT CO. SAFFORD

▨ - RIGHT-OF-WAY ACQUIRED

NOTE: MAIN ST. IS A DEDICATED ST. OF THATCHER TOWNSITE. R/W OBTAINED BY CITY OF THATCHER INSIDE CITY LIMITS.

REVISIONS			
C.O. NO.	DATE	BY	DESCRIPTION
9047	5-7-96	RMM	Added Parcel 5-062 New Drain Esmt left of P.O.C. 4225+90.48.
"	"	"	Added Detail A, Note on Constr. Proj. & Resolution info.

ARIZONA HIGHWAY DEPARTMENT

RIGHT OF WAY DIVISION

RIGHT OF WAY MAP

SHOWING

RIGHT OF WAY REQUIRED

THRU

THATCHER

NON F.A. 43

DRAWN	DATE	SCALE	FILE NO.
J. BAKER	9-18-95	1"=200'	57-115