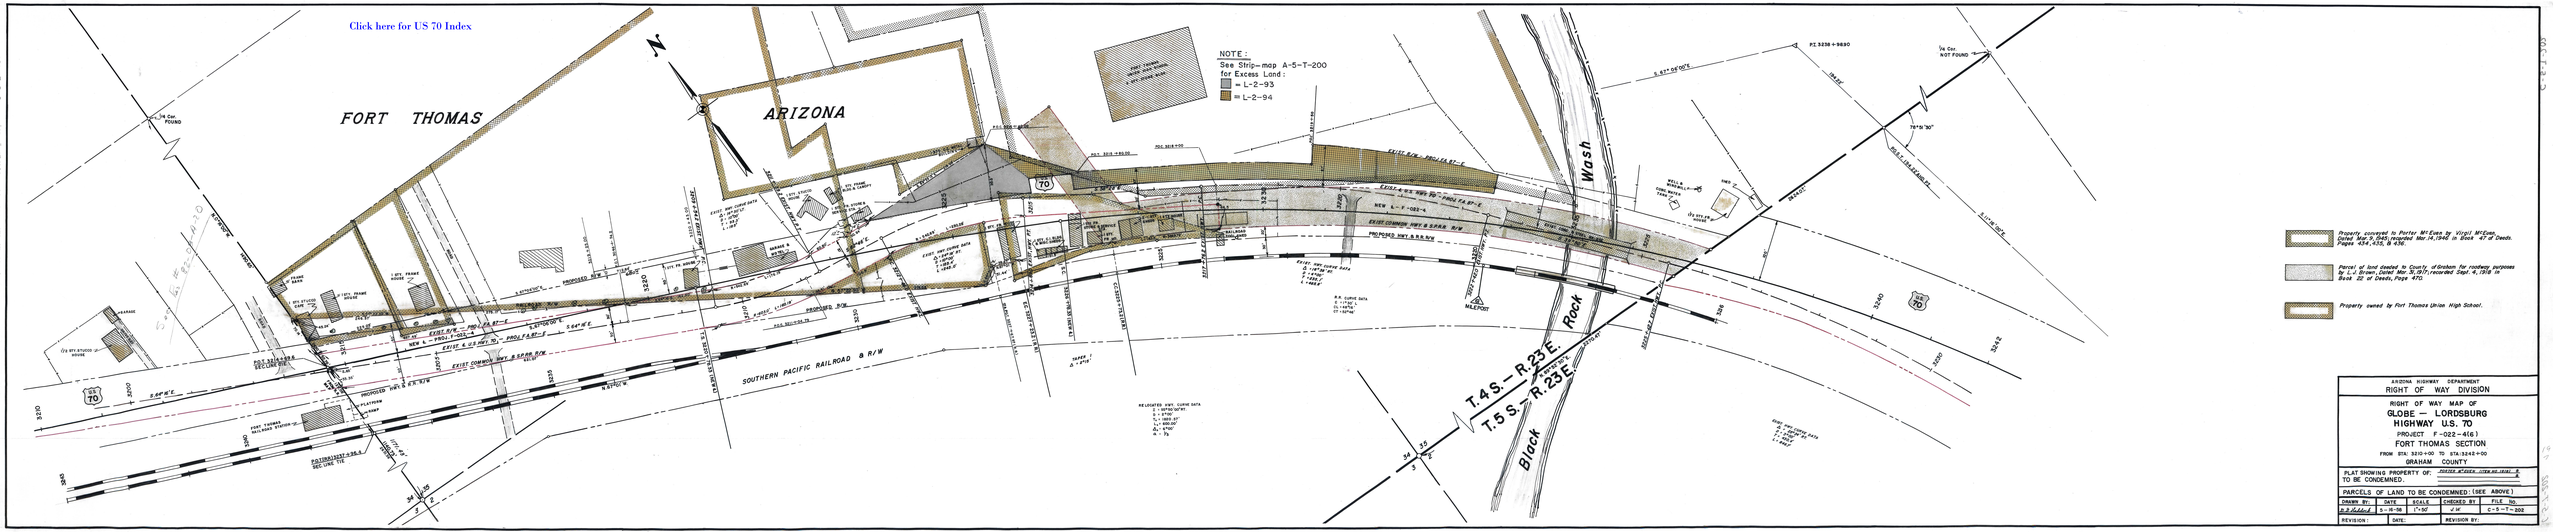
Click here for US 70 Index
FORT THOMAS
ARIZONA
NOTE:
See Strip-map A-5-T-200
for Excess Land:
= L-2-93
= L-2-94
SOUTHERN PACIFIC RAILROAD & R/W
Black Rock Wash
T.4 S. – R.23 E.
T.5 S. – R.23 E.
Property conveyed to Porter McEwen by Virgil McEwen, Dated Mar. 9, 1945, recorded Mar. 14, 1946 in Book 47 of Deeds, Pages 434, 435, & 436.
Parcel of land deeded to County of Graham for roadway purposes by L. J. Brown, Dated Mar. 31, 1971, recorded Sept. 4, 1918 in Book 22 of Deeds, Page 470.
Property owned by Fort Thomas Union High School.
ARIZONA HIGHWAY DEPARTMENT
RIGHT OF WAY DIVISION
RIGHT OF WAY MAP OF
GLOBE — LORDSBURG
HIGHWAY U.S. 70
PROJECT F-022-4(6)
FORT THOMAS SECTION
FROM STA. 3210+00 TO STA. 3242+00
GRAHAM COUNTY
PLAT SHOWING PROPERTY OF: PORTER McEWEN (ITEM NO. 1010) R
TO BE CONDEMNED: A
PARCELS OF LAND TO BE CONDEMNED: (SEE ABOVE)
DRAWN BY: R.D. Hilliard
DATE: 5-14-56
SCALE: 1"=50'
CHECKED BY: J.M.
FILE NO.: C-5-T-202
REVISION:
DATE:
REVISION BY: