Click here for US 70 Index

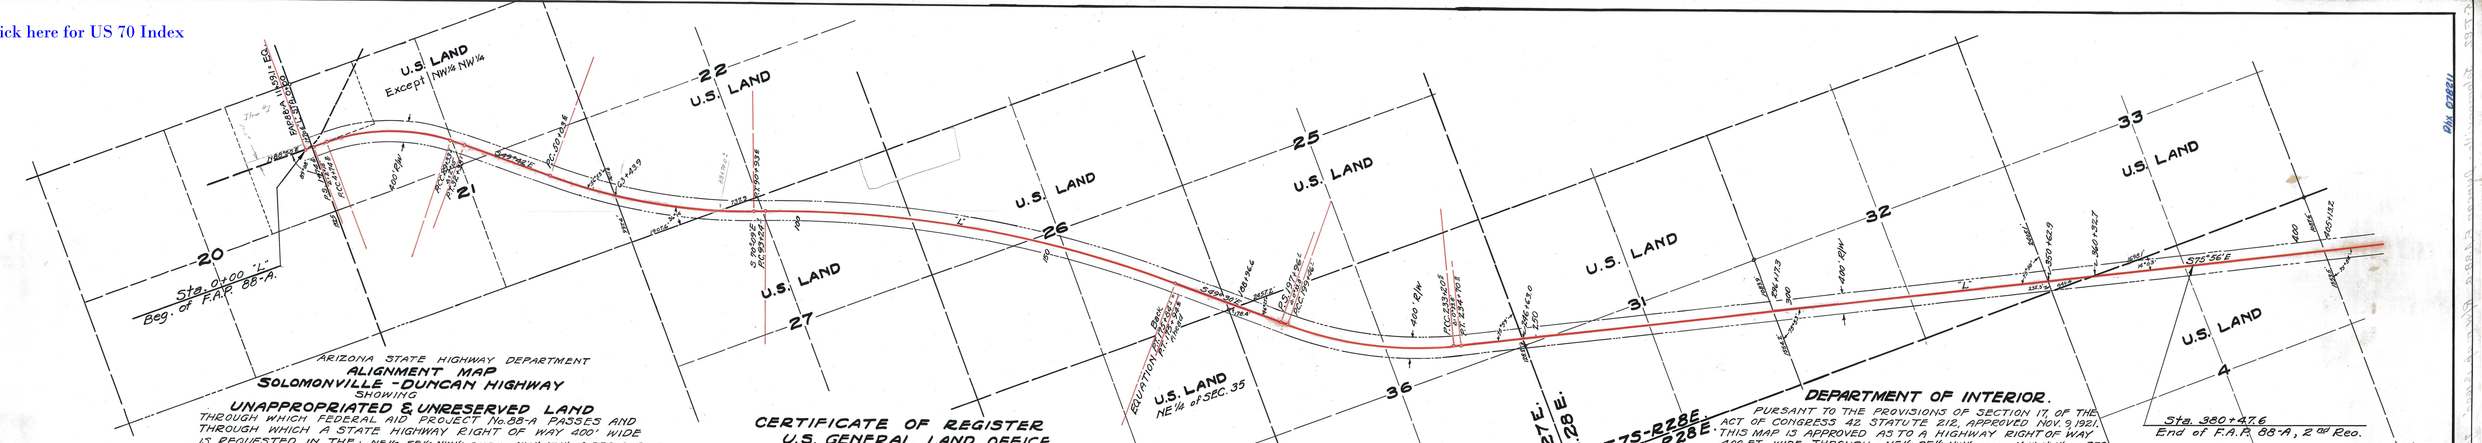

ARIZONA STATE HIGHWAY DEPARTMENT

ALIGNMENT MAP

SOLOMONVILLE - DUNCAN HIGHWAY

SHOWING

UNAPPROPRIATED & UNRESERVED LAND

THROUGH WHICH FEDERAL AID PROJECT No. 88-A PASSES AND THROUGH WHICH A STATE HIGHWAY RIGHT OF WAY 400' WIDE IS REQUESTED IN THE: NE¼, SE¼, NW¼ except NW¼ NW¼ of SEC. 21, SW¼ SEC. 22; N½, SEC. 27, NW¼ & S½ SEC. 26, SW¼ SEC. 25, NE¼ SEC. 35, T.7S.-R.27E: NW¼ & S½ Sec. 31; S½ SEC. 33. T.7S-R.28E, N½ SEC. 4. T.8S-R.28E, G&S.R.B & M, GRAHAM COUNTY, ARIZONA.

DATE: August 3, 1937.

T. S. [signature]
ARIZONA STATE HIGHWAY ENGINEER

CERTIFICATE OF REGISTER

U.S. GENERAL LAND OFFICE

I HEREBY CERTIFY THAT ACCORDING TO THE RECORDS OF THIS OFFICE, THE FOLLOWING PARCELS OF LAND THROUGH WHICH F.A. PROJECT 88-A, AS SHOWN BY THIS SKETCH PASSES IS UNAPPROPRIATED AND UNRESERVED PUBLIC LAND: NE¼, SE¼, NW¼ except NW¼ NW¼ of SEC. 21, SW¼ SEC. 22, N½ SEC. 27, NW¼ & S½ SEC. 26, SW¼ SEC. 25, NE¼ SEC. 35, T.7S-R.27E: NW¼ & S½ Sec. 31, S½ SEC. 33, T.7S.-R.28E: N½ SEC. 4, T.8S-R.28E., G.S.R.B. & M., GRAHAM COUNTY, ARIZONA.

DATE: 1937.

REGISTER

DEPARTMENT OF INTERIOR.

PURSANT TO THE PROVISIONS OF SECTION 17, OF THE ACT OF CONGRESS 42 STATUTE 212, APPROVED NOV. 9, 1921. THIS MAP IS APPROVED AS TO A HIGHWAY RIGHT OF WAY 400 FT. WIDE THROUGH:- NE¼, SE¼, NW¼ except NW¼ NW¼ of SEC. 21, SW¼ SEC. 22, N½ SEC. 27, NW¼ & S½ SEC. 26, SW¼ Sec. 25, NE¼ Sec. 35, T.7S.-R.27E, NW¼ & S½ Sec. 31; S½ Sec. 33, T.7S.-R.28E: N½ Sec. 4, T.8S.-R.28E, G.S.R.B. & M. GRAHAM COUNTY, ARIZ.

SUBJECT TO ALL VALID EXISTING RIGHTS BUT RESERVING RIGHTS OF WAY FOR CANALS AND DITCHES CROSSING SAID HIGHWAY RIGHT OF WAY AND CONSTRUCTED BY AUTHORITY OF THE UNITED STATES

DATE: [signature] MOHAVE COUNTY ARIZONA

SECRETARY.