Click here for US 70 Index

ARIZONA STATE HIGHWAY DEPARTMENT

ALIGNMENT MAP

SOLOMONVILLE-DUNCAN HIGHWAY

SHOWING UNAPPROPRIATED AND UNRESERVED PUBLIC LAND THROUGH WHICH FEDERAL AID PROJECT No. 77 PASSES AND THROUGH WHICH A 400' STATE HIGHWAY RIGHT OF WAY IS REQUESTED IN — N½ SEC. 3; SW¼ & S½ SE¼ SEC. 1; N½ NE¼ SEC. 12; T8S-R28E; NW¼ & S½ NE¼ & NE¼ SE¼ SEC. 7; SE¼ SE¼ SEC. 1; T-8S R-29E; G. & S. R. B. & M. GRAHAM COUNTY, ARIZONA.

DATE 05 7 27 1937 DEPUTY ARIZONA STATE HIGHWAY ENGINEER

CERTIFICATE OF REGISTER U.S. GENERAL LAND OFFICE

I HEREBY CERTIFY THAT ACCORDING TO THE RECORDS OF THIS OFFICE THE FOLLOWING PARCELS OF LAND THROUGH WHICH FEDERAL AID PROJECT No. 77 PASSES, AS SHOWN BY THIS SKETCH IS UNAPPROPRIATED AND UNRESERVED PUBLIC LAND. N½ SEC. 3; SW¼ & S½ SE¼ SEC. 1; N½ NE¼ SEC. 12; T8S-R28E; NW¼ & S½ NE¼ & NE¼ SE¼ SEC. 7; SE¼ SE¼ SEC. 1; T-8S R-29E; G. & S. R. B. & M. GRAHAM COUNTY, ARIZONA.

DATE _____ 1937 _____ REGISTER

U.S. DEPARTMENT OF INTERIOR

PURSUANT TO THE PROVISIONS OF SECTION 17, OF THE ACT OF CONGRESS 42, STATUTE 212, APPROVED NOV. 9, 1921, THIS MAP IS APPROVED AS TO A HIGHWAY RIGHT OF WAY 400' WIDE. N½ SEC. 3; SW¼ & S½ SE¼ SEC. 1; N½ NE¼ SEC. 12; T8S-R28E; NW¼ & S½ NE¼ & NE¼ SE¼ SEC. 7; SE¼ SE¼ SEC. 1; T-8S R-29E; G. & S. R. B. & M. GRAHAM COUNTY, ARIZONA.

SUBJECT TO ALL VALID EXISTING RIGHTS BUT RESERVING RIGHT OF WAY FOR CANALS AND DITCHES CROSSING SAID HIGHWAY RIGHT OF WAY, CONSTRUCTED BY AUTHORITY OF THE UNITED STATES.

DATE: _____ 1937 _____ SECRETARY.

LEGEND

UNAPPROPRIATED & UNRESERVED PUBLIC LAND

N
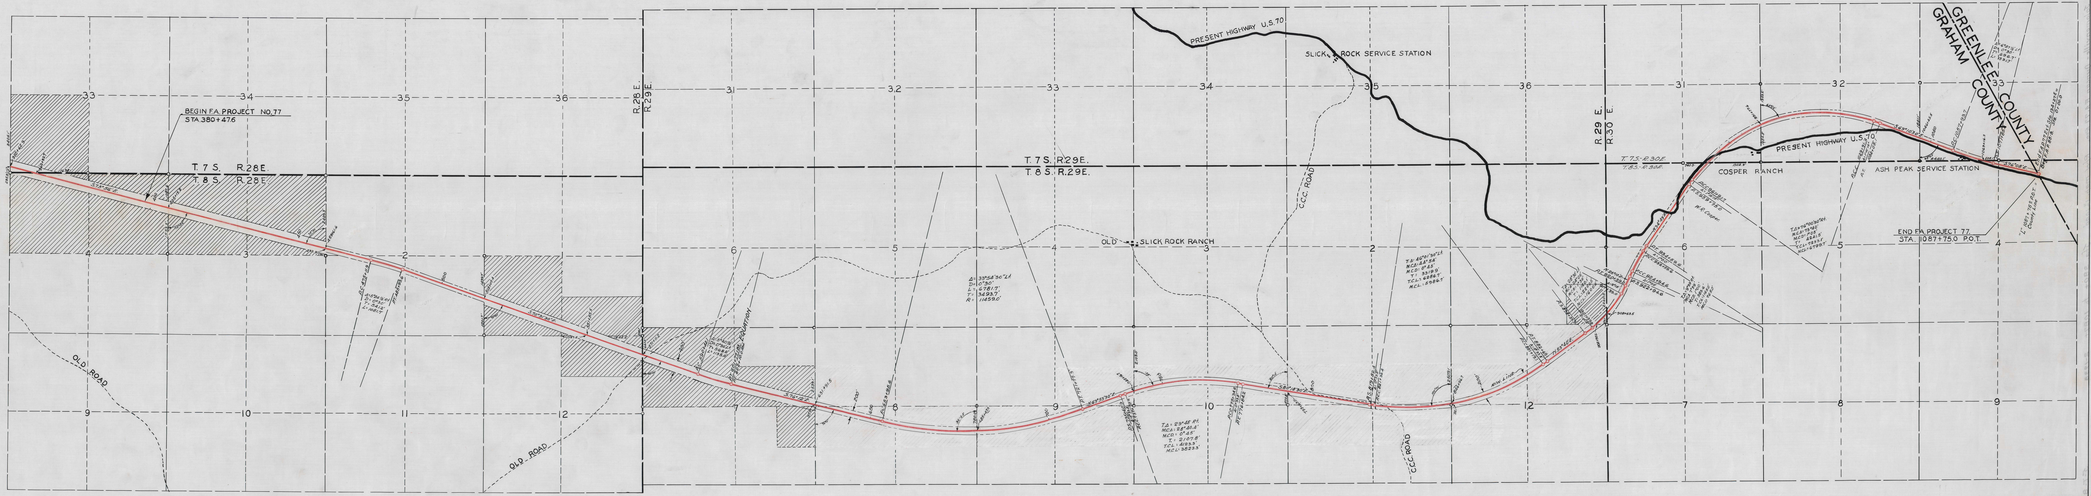
Scale 1"=1000'