Click here for US 70 Index

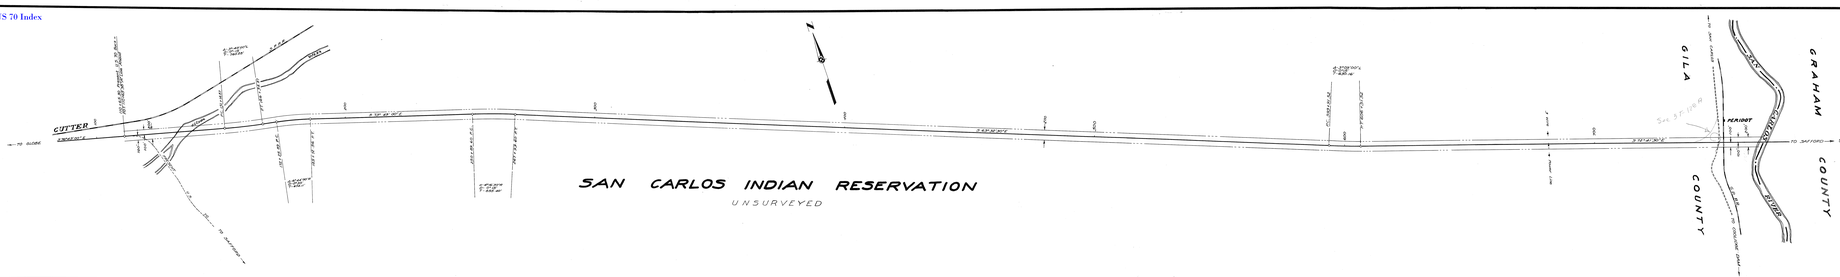

ARIZONA STATE HIGHWAY DEPARTMENT

GLOBE-SAFFORD HIGHWAY
FEDERAL AID PROJECT 15
THROUGH THE

SAN CARLOS INDIAN RESERVATION
RIGHT OF WAY MAP

200' RIGHT OF WAY REDUSTED 100' ON THE NORTHERLY SIDE AND 100' ON THE SOUTHERLY SIDE OF CENTER LINE).

DATE: July 25 1954 — [signature] STATE HIGHWAY ENGINEER

UNITED STATES INDIAN SERVICE

I HEREBY CERTIFY THAT THE RIGHT OF WAY OF THE HIGHWAY AS SHOWN ON THIS MAP TRAVERSES UNAPPROPRIATED INDIAN TRIBAL LAND EXCEPT WHERE SPECIFICALLY NOTED TO THE CONTRARY.

DATE: Sept 25 1950 — [signature] SUPERINTENDENT, SAN CARLOS INDIAN RESERVATION

DATE: Oct 3 1950 — [signature] PROGRAM ENGINEER, BUREAU OF INDIAN AFFAIRS, PHOENIX AREA OFFICE

BUREAU OF INDIAN AFFAIRS
PHOENIX AREA OFFICE

APPROVED UNDER AUTHORITY VESTED IN ME BY SECRETARIAL ORDER NO. 2650 DATED SEPTEMBER 3, 1948 (13 FED REG. 4696) AND THE ORDER OF THE COMMISSIONER OF INDIAN AFFAIRS NO. 50, DATED JANUARY 25, 1951 (16 FED REG. 2398, 2940).

DATE: March 8 1951 — [signature] AREA DIRECTOR

NOTE

This "Special Use Permit" is granted with the understanding that where necessary to the public interest, the Indian Bureau may authorize, at the cost of any fee, the protection of the land as well as the construction of Indian roads on the right of way. These privileges are also granted.

J. BAKER
Aug 1953