SAN CARLOS INDIAN RESERVATION

Unsurveyed

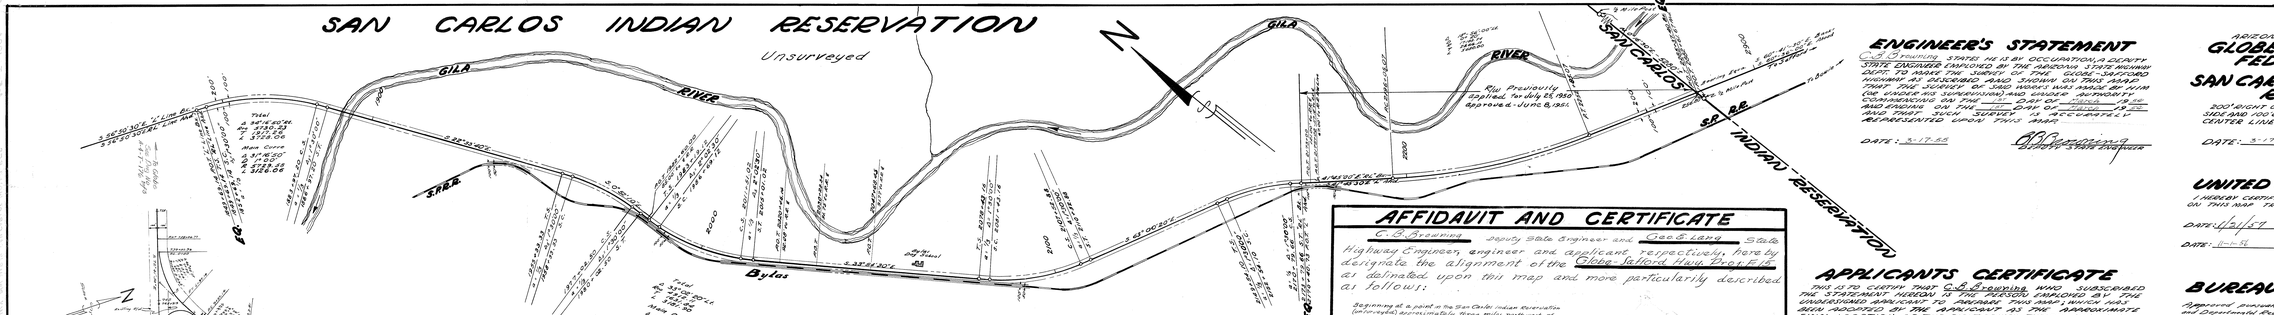

Click here for US 70 Index

AFFIDAVIT AND CERTIFICATE

C. B. Browning Deputy State Engineer and Geo. E. Lacy State Highway Engineer, engineer and applicant respectively, hereby designate the alignment of the Globe-Safford Hwy Project as delineated upon this map and more particularly described as follows:

Beginning at a point in the San Carlos Indian Reservation (unsurveyed) approximately three miles northeast of Bylas, Arizona, at Highway Engineer Base Equation Sta. 1889+00.76 B equal to 1900+00.00 Ahd, thence adending in a northerly direction traversing the San Carlos Indian Reservation (unsurveyed) to a point approximately one mile northwesterly of Bylas, Arizona, at Highway Engineer Station EQUATION Sta. 2173+79.86 Ahd equal to 2173+00.00 Ahd. Said alignment comprising 6.13 miles.

6-16-55 Date. C. B. Browning Deputy State Engineer

6-16-55 Date. Geo. E. Lacy State Highway Engineer

ENGINEER'S STATEMENT

C. B. Browning STATES HE IS AN OCCUPATIONAL A DEPUTY STATE ENGINEER EMPLOYED BY THE ARIZONA STATE HIGHWAY DEPT. TO MAKE THE SURVEY OF THE GLOBE-SAFFORD HIGHWAY AS DELINEATED AND SHOWN ON THIS MAP; THAT THE SURVEY OF SAID WORKS WAS MADE BY HIM OR UNDER HIS SUPERVISION AND UNDER AUTHORITY OF MEMORANDUM ON THE 17 DAY OF March 1955 AND FROM SUCH SURVEY IS ACCURATELY REPRESENTED UPON THIS MAP.

DATE: 5-17-55 C. B. Browning Deputy State Engineer

APPLICANTS CERTIFICATE

THIS IS TO CERTIFY THAT C. B. Browning WHO SUBSCRIBED THE STATEMENT HEREON AS THE PERSON EMPLOYED BY THE UNDERSIGNED APPLICANT TO PREPARE THIS MAP, WHICH HAS BEEN ADOPTED BY THE APPLICANT AS THE APPROXIMATE FINAL LOCATION OF THE RIGHT-OF-WAY THEREIN SHOWN, AND THAT THIS MAP IS FILED AS A PART OF THE COMPLETE APPLICATION, AND I FURTHER CERTIFY THAT THE RIGHT-OF-WAY HEREIN DECLARED IS DESIRED FOR PUBLIC RIGHT-OF-WAY PURPOSES.

DATE: 5-17-55 ARIZONA STATE HWY DEPT. Geo. E. Lacy STATE HIGHWAY ENGINEER

ARIZONA STATE HIGHWAY DEPARTMENT

GLOBE-SAFFORD HIGHWAY FEDERAL PROJECT 15

THROUGH THE

SAN CARLOS INDIAN RESERVATION RIGHT-OF-WAY-MAP

200' RIGHT OF WAY REQUESTED - 100'ON THE NORTHWESTERLY SIDE AND 100'ON THE SOUTHWESTERLY SIDE OF THE HIGHWAY CENTER LINE.

DATE: 5-17-55 Geo. E. Lacy STATE HIGHWAY ENGINEER

UNITED STATES INDIAN SERVICE

I HEREBY CERTIFY THAT THE RIGHT-OF-WAY OF THE HIGHWAY AS SHOWN ON THIS MAP TRAVERSES UNAPPROPRIATED INDIAN FEDERAL LANDS.

DATE: 6/21/55 Acting Superintendent San Carlos Indian Reservation

DATE: June 21 Thomas A. Dodge SUPERINTENDENT - SAN CARLOS AGENCY

BUREAU OF INDIAN AFFAIRS

SAN CARLOS AGENCY

Approved pursuant to the provisions of the act of March 3, 1901 (31 Stat 1084) and Departmental Regulations 25 CFR 161 (Ch. Cum. Pocket Part) 256 and Sub part 6a. Any permit issued, providing for use of rights-of-way, shall provide that all private improvements are moved to the satisfaction of the owners thereof.

DATE June 21 Thomas A. Dodge SUPERINTENDENT - SAN CARLOS AGENCY

SCALE: 1" = 1000'
MAP 4 of 5
FILE NO. N-S-T-1288 A

Drawn By: B. A. Fuenzalida

GLOBE - SAFFORD HWY - FED HWY 15 - SAN CARLOS IND RES A-S-T-1288 A