6T-77

Click here for US 70 Index

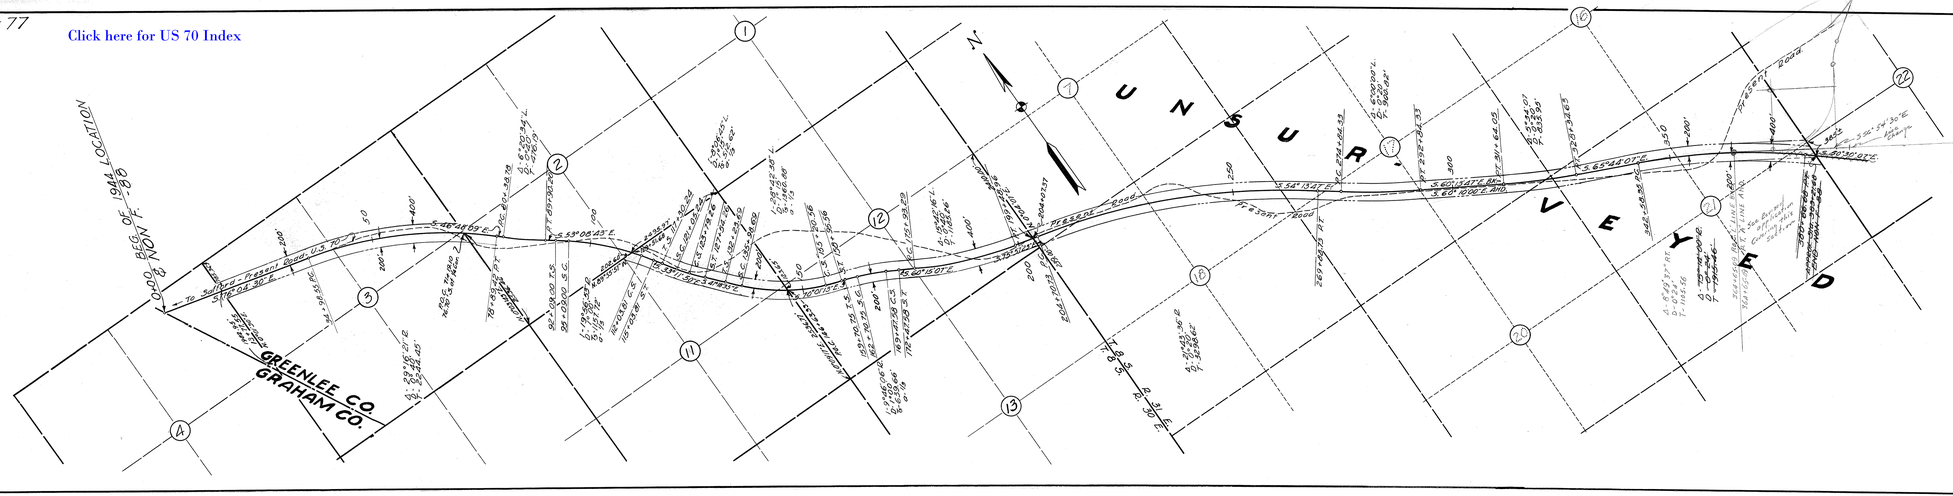

Serial No. 084838

ARIZONA STATE HIGHWAY DEPARTMENT

Sketch showing parcels of land in Greenlee County, Arizona, requested to be withdrawn from entry to be used as a highway right of way, 400' wide, 200' each side of highway ℄ as this ℄ runs through - N½ & NE¼ SE¼ Sec. 3, N½ & NE¼ SE¼ Sec. 11, SW¼ NW¼ & S½ Sec. 12, all in T. 8 S. of R. 30 E. And also touching upon or traversing approximate sections 7, 18, 17, 16, 20, 21, in the unsurveyed portion of T. 8 S. R. 31 E. For Non Federal Project 88 - Safford - State Line Highway.

Date: Sept. 14, 1948

Arizona State Highway Engineer.

CERTIFICATE OF MANAGER, U. S. BUREAU OF LAND MANAGEMENT

I hereby certify, that according to the records of this office, the parcels of land shown on this sketch are unappropriated and unreserved public lands.

Date: Sept. 15-48

Acting Manager

U. S. DEPARTMENT OF INTERIOR

Pursuant to the provisions of Sec. 17, of the Act of Congress, approved November 9, 1921, 42 Statute 212, this map is approved. Subject to all valid existing rights, but reserving rights of way for canals and ditches constructed by authority of the United States.

Date:

Assistant Secretary

Scale: 1" = 1000' Date: 9-7-48 Drawn by: Stanhagen. 6T-77