C-4-T-199

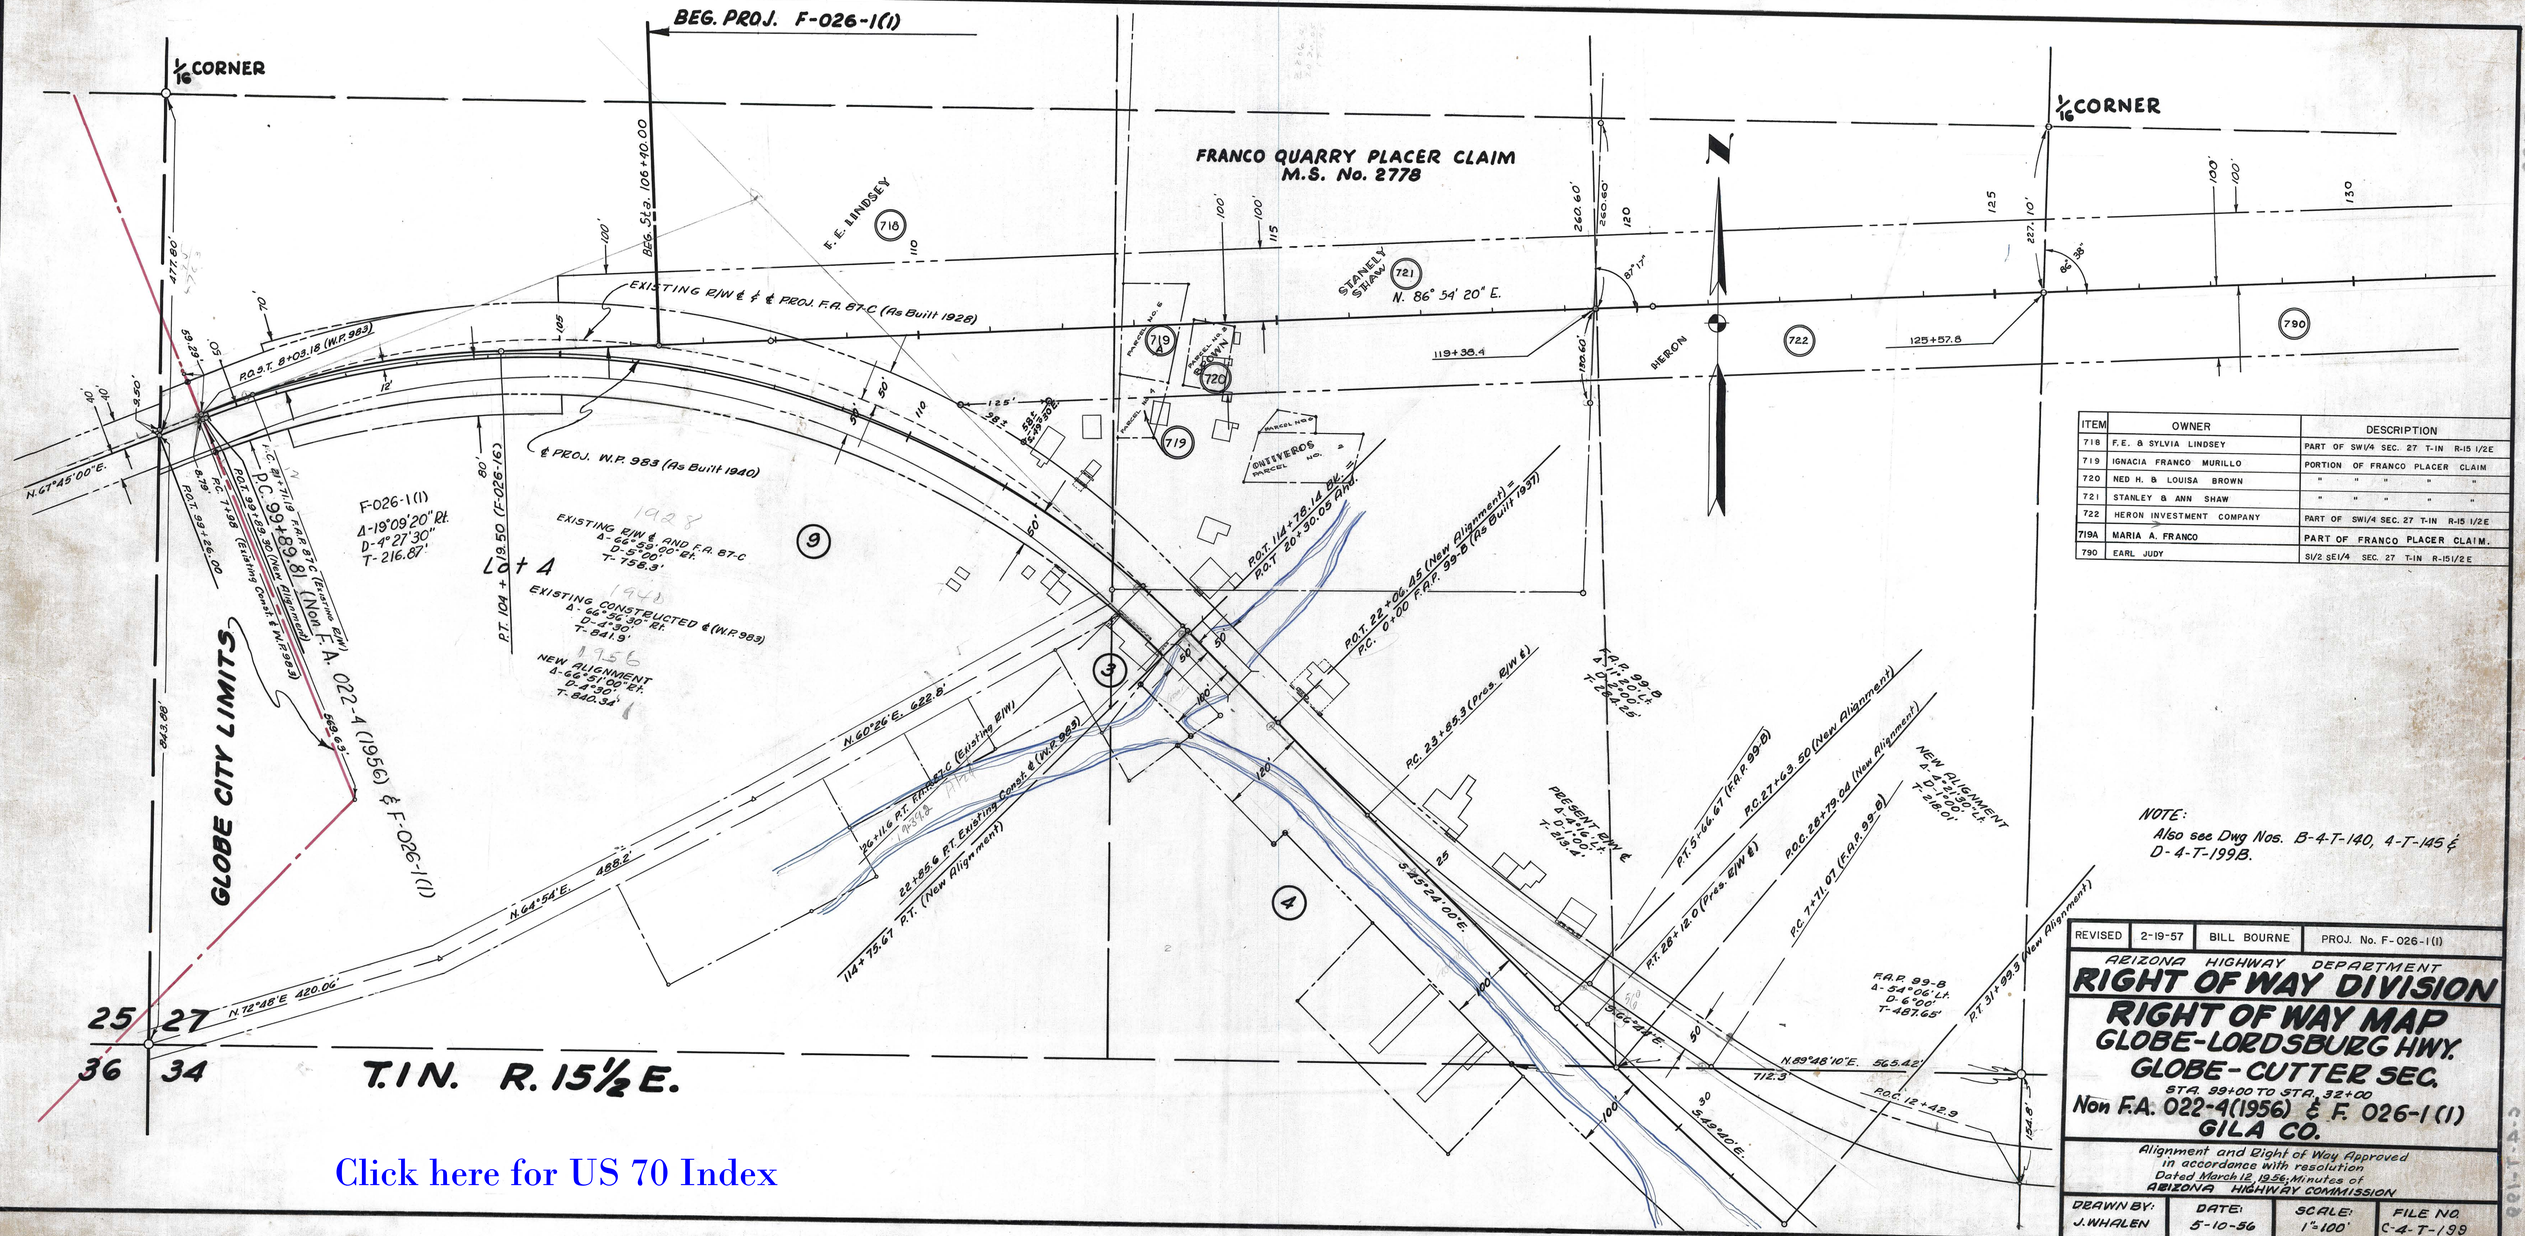

ITEM	OWNER	DESCRIPTION
718	F.E. & SYLVIA LINDSEY	PART OF SW1/4 SEC. 27 T-1N R-15 1/2E
719	IGNACIA FRANCO MURILLO	PORTION OF FRANCO PLACER CLAIM
720	NED H. & LOUISA BROWN	" " " " "
721	STANLEY & ANN SHAW	" " " " "
722	HERON INVESTMENT COMPANY	PART OF SW1/4 SEC. 27 T-1N R-15 1/2E
719A	MARIA A. FRANCO	PART OF FRANCO PLACER CLAIM.
790	EARL JUDY	S1/2 SE1/4 SEC. 27 T-1N R-15 1/2E

NOTE:
Also see Dwg Nos. B-4-T-140, 4-T-145 & D-4-T-199B.

REVISED	2-19-57	BILL BOURNE	PROJ. No. F-026-1(1)

ARIZONA HIGHWAY DEPARTMENT
RIGHT OF WAY DIVISION

RIGHT OF WAY MAP
GLOBE-LORDSBURG HWY.
GLOBE-CUTTER SEC.
STA. 99+00 TO STA. 32+00
Non F.A. 022-4(1956) & F. 026-1(1)
GILA CO.

Alignment and Right of Way Approved in accordance with resolution Dated March 12, 1956; Minutes of ARIZONA HIGHWAY COMMISSION

DRAWN BY:	DATE:	SCALE:	FILE NO.
J. WHALEN	5-10-56	1"=100'	C-4-T-199

Click here for US 70 Index