GLOBE – LORDSBURG HWY.
SAN CARLOS RIVER
GRAHAM COUNTY

Click here for US 70 Index

REVISIONS			
C.O. No.	DATE	BY	DESCRIPTION

PROJECT NO.	ER-022-4(18)
DRAWING NO.	D-5-T-223
SHEET NO.	1 of 1
DRAWN BY	LFW
DATE COMP.	11-14-80
SCALE	1"=100'

RW/PLANS FILE SET

PRINTED
DEC 02 1980
R/W PLANS
PHOENIX, ARIZONA

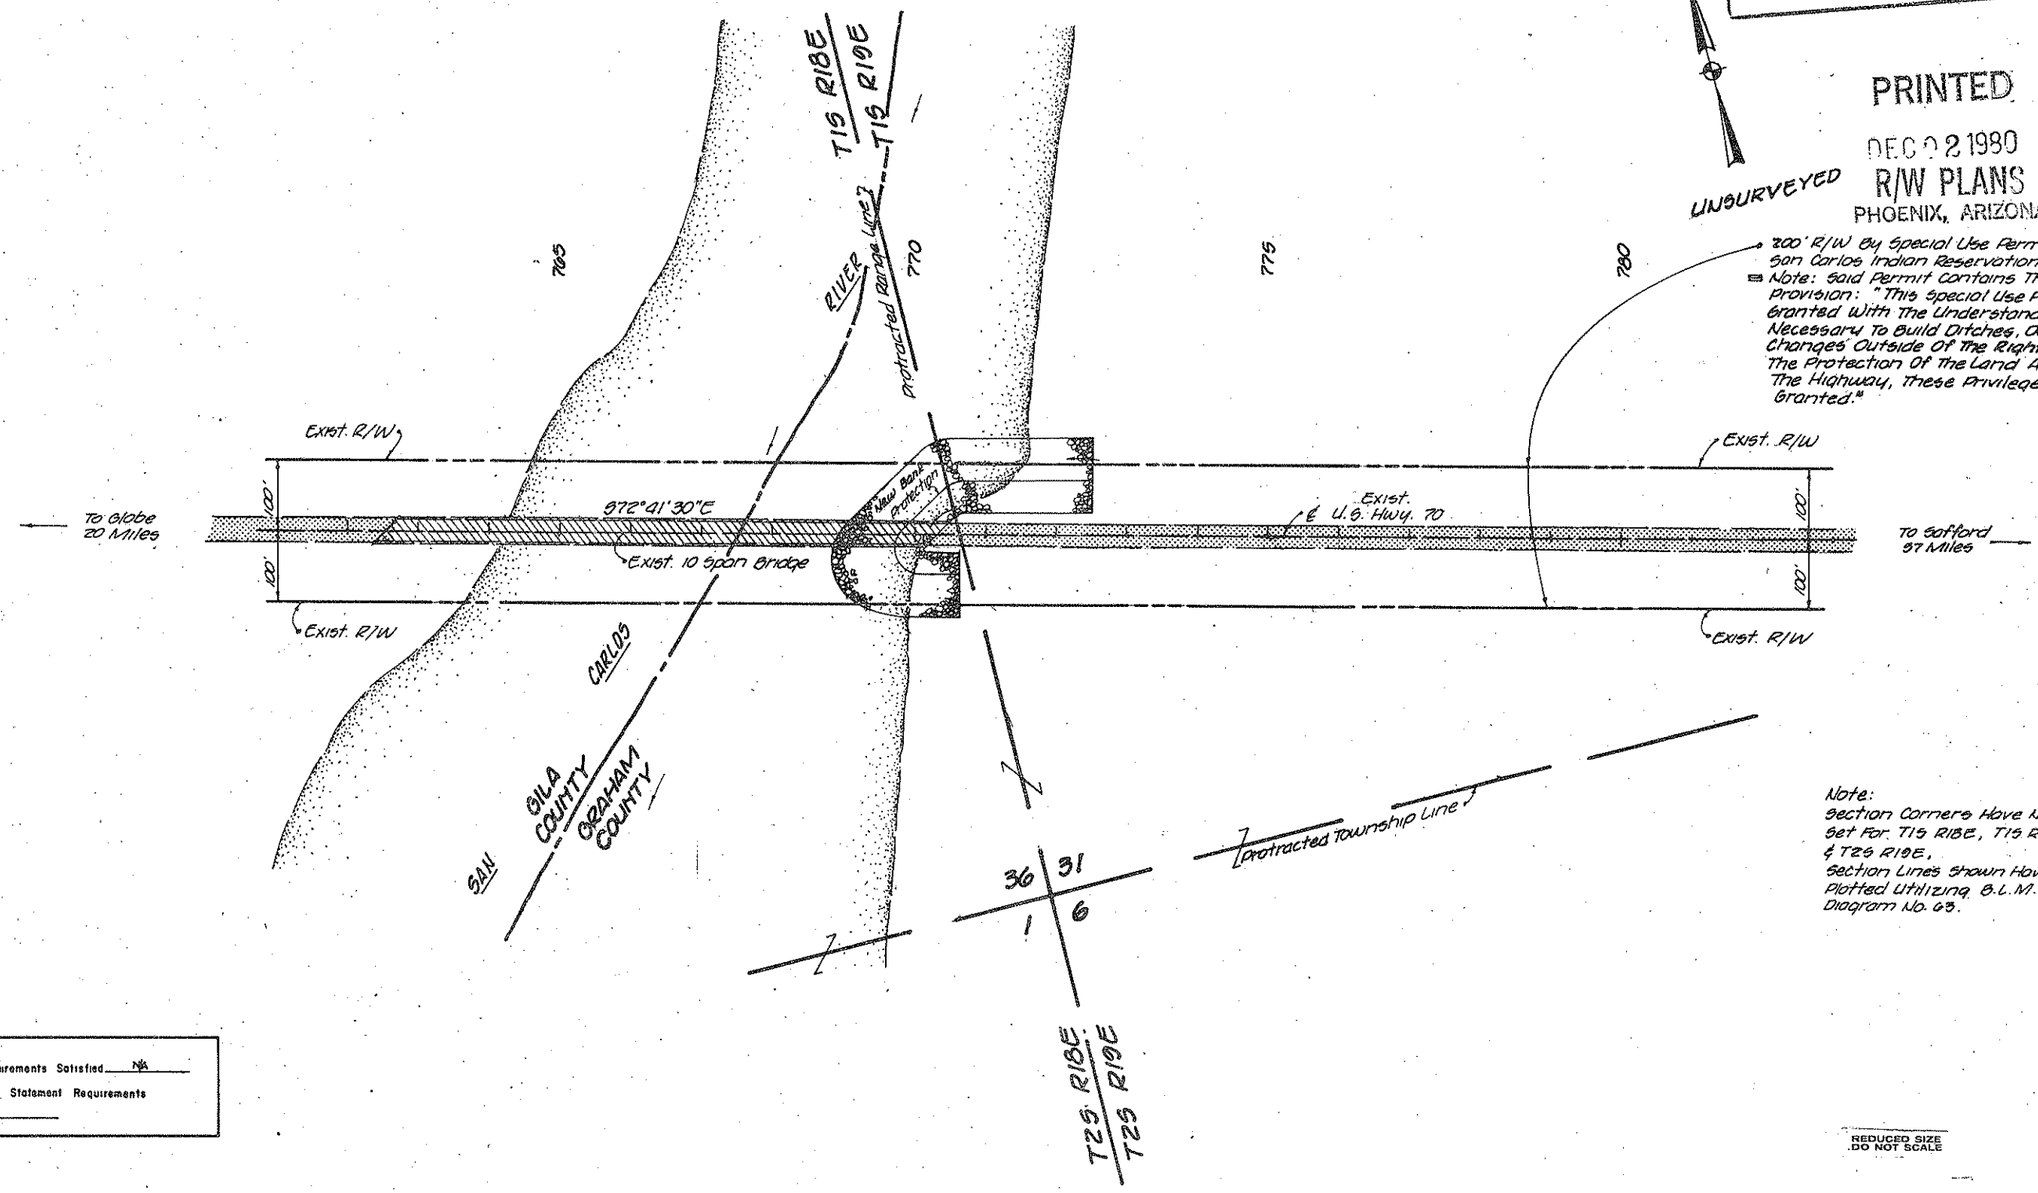

200' R/W By Special Use Permit From San Carlos Indian Reservation, 6-8-51
Note: Said Permit Contains The Following Provision: "This Special Use Permit is Granted With The Understanding That Where Necessary To Build Ditches, Dykes Or Channel Changes Outside Of The Right Of Way For The Protection Of The Land As Well As The Highway, These Privileges Are Also Granted."

Note:
Section Corners Have Not Been Set For T1S R18E, T1S R19E, T2S R18E, & T2S R19E.
Section Lines Shown Have Been Plotted Utilizing B.L.M. Protraction Diagram No. 63.

Public Hearing Requirements Satisfied N/A
Environmental Impact Statement Requirements Satisfied N/A

REDUCED SIZE DO NOT SCALE

CHECKED BY. Guy Hopper
HARD COPY A-4-T-176 A-5-T-127