Click here for US 70 Index

GLOBE - LORDSBURG HWY.

M.P. 252.18 (U.S. 70)

GILA COUNTY

REVISIONS			
C.O. No.	DATE	BY	DESCRIPTION

PROJECT NO.	F-022-4-604
DRAWING NO.	D-4-T-355
SHEET NO.	1 OF 1
DRAWN BY	K. Swartz
DATE COMP.	8-18-76
SCALE	1" = 50'

ACQUISITION RECORD					OWNERSHIP RECORD								
Board Approval	Type & Date of Instrument	Recorded			PARCEL NUMBER	OWNER	DESCRIPTION	TOTAL AREA	AREA REQUIRED		EASE. AREA	REMAINDER	
		Date	Book	Page					Gross Inc. Exist. R/W	Net Exc. Exist. R/W		LEFT	RIGHT
2-17-77	WD. 1-4-77	3-11-77	422	132	4-202	Walter Woys, et ux	Pt. SW4 NW4 NE4 Sec. 34, T.1N., R.15½ E.	33251 ¢		322 ¢			32929 ¢
5-11-77	WD3-8-77	6-28-77	428	997-8	4-203	J.C. Bosley, S/S	Pt. SW4 NW4 NE4 Sec. 34, T.1N., R.15½ E.	12694 ¢		49 ¢			12645 ¢

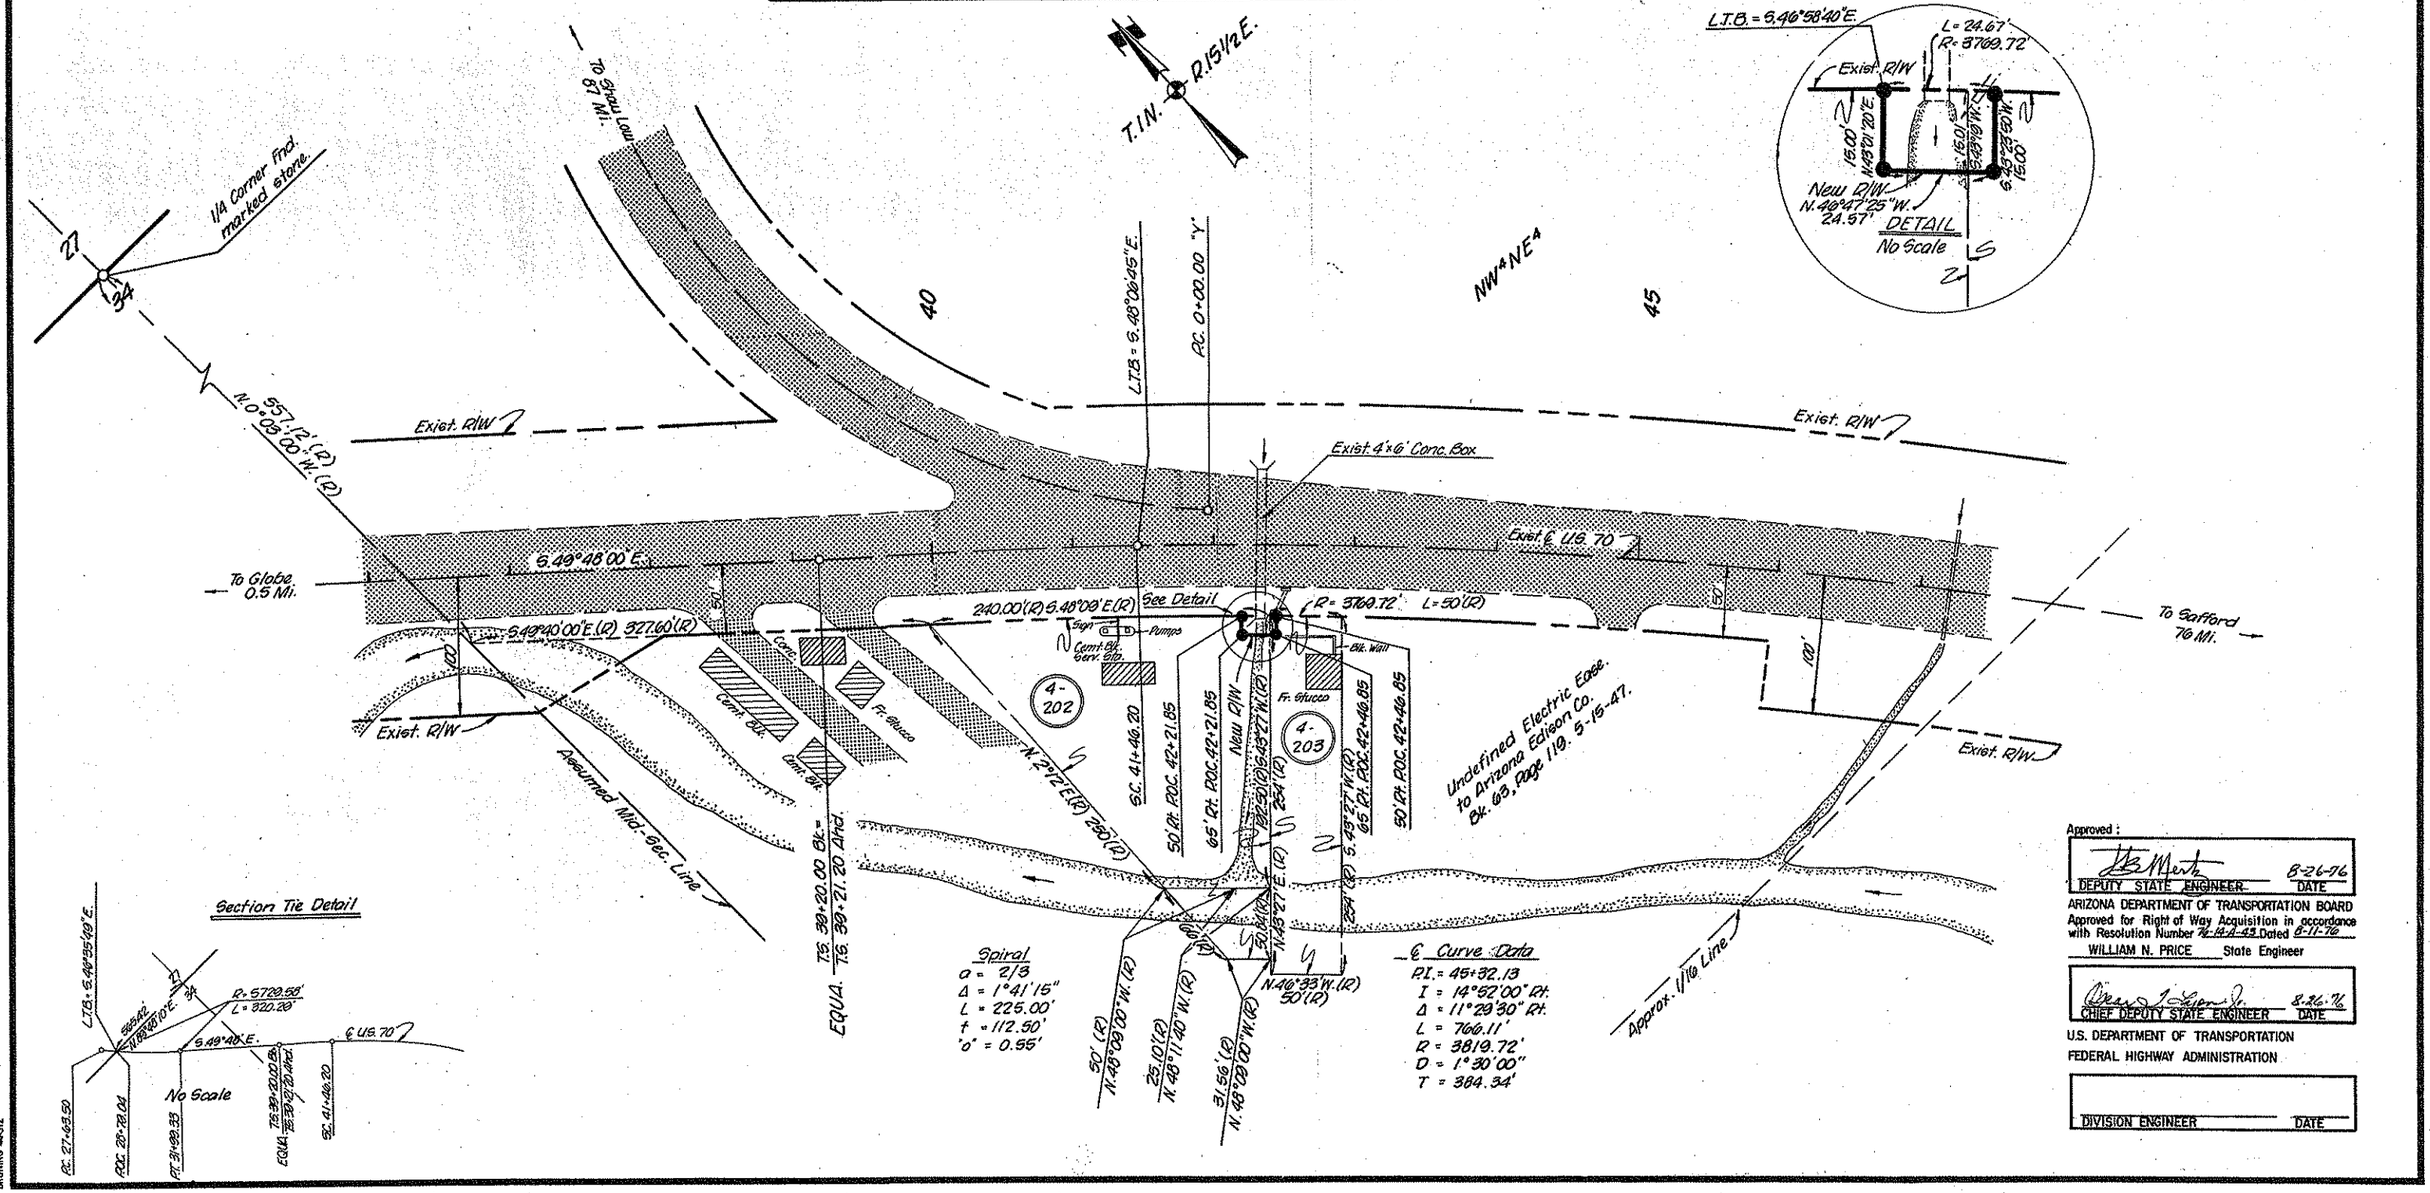

Approved:

DEPUTY STATE ENGINEER — DATE 8-26-76

ARIZONA DEPARTMENT OF TRANSPORTATION BOARD
Approved for Right of Way Acquisition in accordance with Resolution Number 76-14-A-43 Dated 8-11-76

WILLIAM N. PRICE State Engineer

CHIEF DEPUTY STATE ENGINEER — DATE 8-26-76

U.S. DEPARTMENT OF TRANSPORTATION
FEDERAL HIGHWAY ADMINISTRATION

DIVISION ENGINEER — DATE

HARD COPY A-4-T-145 As-Built FA-022-4 (1957) A

CHECKED BY

BRUNING 44-512