GLOBE-LORDSBURG HIGHWAY
DUNCAN DRAINAGE AREA
GREENLEE COUNTY

Click here for US 70 Index

REVISIONS			
C.O. No.	DATE	BY	DESCRIPTION

PROJECT NO.	F-022-4-605
DRAWING NO.	D-6-T-126
SHEET NO.	1 OF 2
DRAWN BY	A.J. SZECSODY
DATE COMP.	5-4-87
SCALE	1" = 100'

OWNERSHIP RECORD								ACQUISITION RECORD				
PARCEL NUMBER	OWNER	DESCRIPTION	TOTAL AREA	AREA REQUIRED: GROSS INCLUDING EXISTING R/W	AREA REQUIRED: NET EXCLUDING EXISTING R/W	EASEMENT AREA	REMAINDER: LEFT	REMAINDER: RIGHT	BOARD APPROVAL	TYPE & DATE OF INSTRUMENT	RECORDED: DATE	RECORDED: BOOK	RECORDED: PAGE
6-116	Leo D. Ross, Et Ux	Pt. of LOT 3 & 4, Sec. 18, T.8S., R.32E.	53.11 Ac.			D.E. 4.32 Ac.	48.79 Ac.		7-2-87	D/E 6-2-87	7-28-87	160	512-513
6-117	Paul W. Nelson, Et Ux	Pt. of LOT 2, " " " "	33.30 Ac.			D.E. 0.17 Ac.	33.13 Ac.						
6-118	Southern Pacific Transp. Co	Pt of LOT 4, " " " "				D.E. 0.09 Ac.							

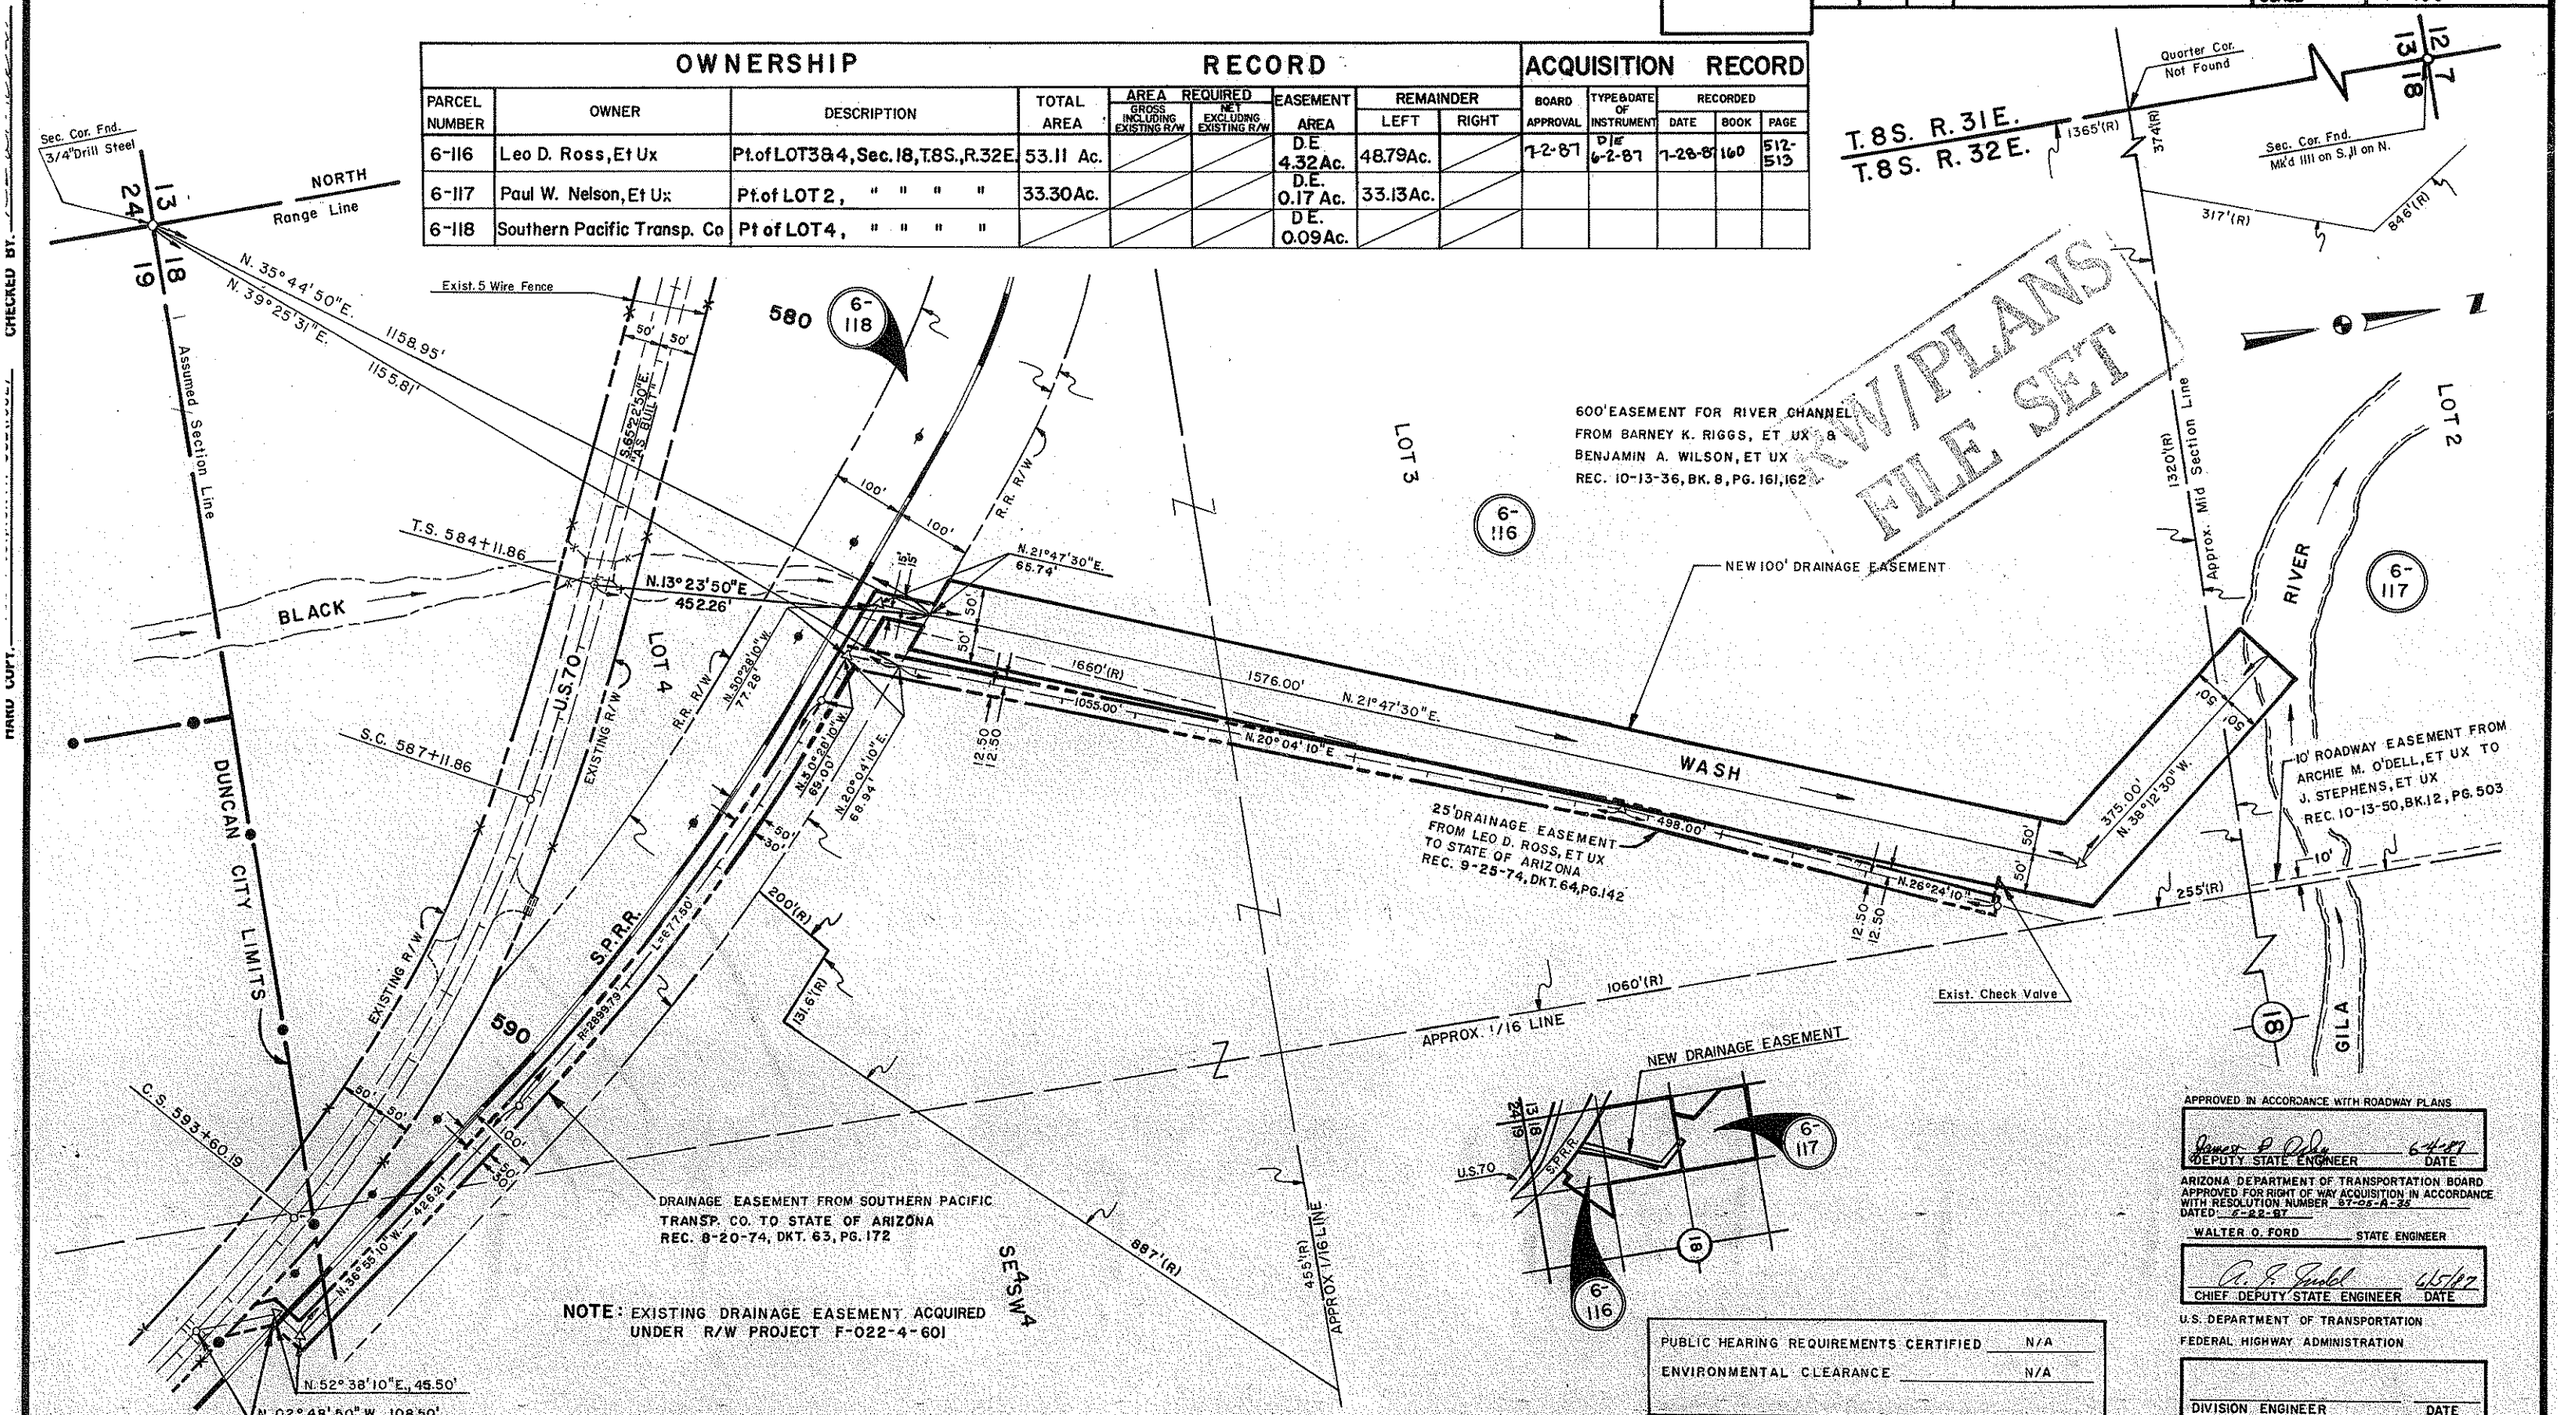

PUBLIC HEARING REQUIREMENTS CERTIFIED N/A

ENVIRONMENTAL CLEARANCE N/A

APPROVED IN ACCORDANCE WITH ROADWAY PLANS

James P. Poley 6-4-87
DEPUTY STATE ENGINEER DATE

ARIZONA DEPARTMENT OF TRANSPORTATION BOARD
APPROVED FOR RIGHT OF WAY ACQUISITION IN ACCORDANCE WITH RESOLUTION NUMBER 87-05-A-35
DATED 5-22-87

WALTER O. FORD STATE ENGINEER

A. J. Grubb 6/5/87
CHIEF DEPUTY STATE ENGINEER DATE

U.S. DEPARTMENT OF TRANSPORTATION
FEDERAL HIGHWAY ADMINISTRATION

DIVISION ENGINEER DATE