OWNERSHIP RECORD				METRIC							ENGLISH						
PARCEL NUMBER	SHEET NO.	OWNER	DESCRIPTION	TOTAL AREA	AREA REQUIRED GROSS INCLUDING EXISTING R/W	AREA REQUIRED NET EXCLUDING EXISTING R/W	NEW EASEMENTS	EXISTING EASEMENTS	REMAINDER LEFT	REMAINDER RIGHT	TOTAL AREA	AREA REQUIRED GROSS INCLUDING EXISTING R/W	AREA REQUIRED NET EXCLUDING EXISTING R/W	NEW EASEMENTS	EXISTING EASEMENTS	REMAINDER LEFT	REMAINDER RIGHT
6-129	1	Trustees of Duncan Woman's Club	PT. LOT 7, BLK. 5, Burtcher & Tiptor's Add. to Duncan	1406	327	210				1079	15120 ⌀	3520 ⌀	2260 ⌀				11600 ⌀

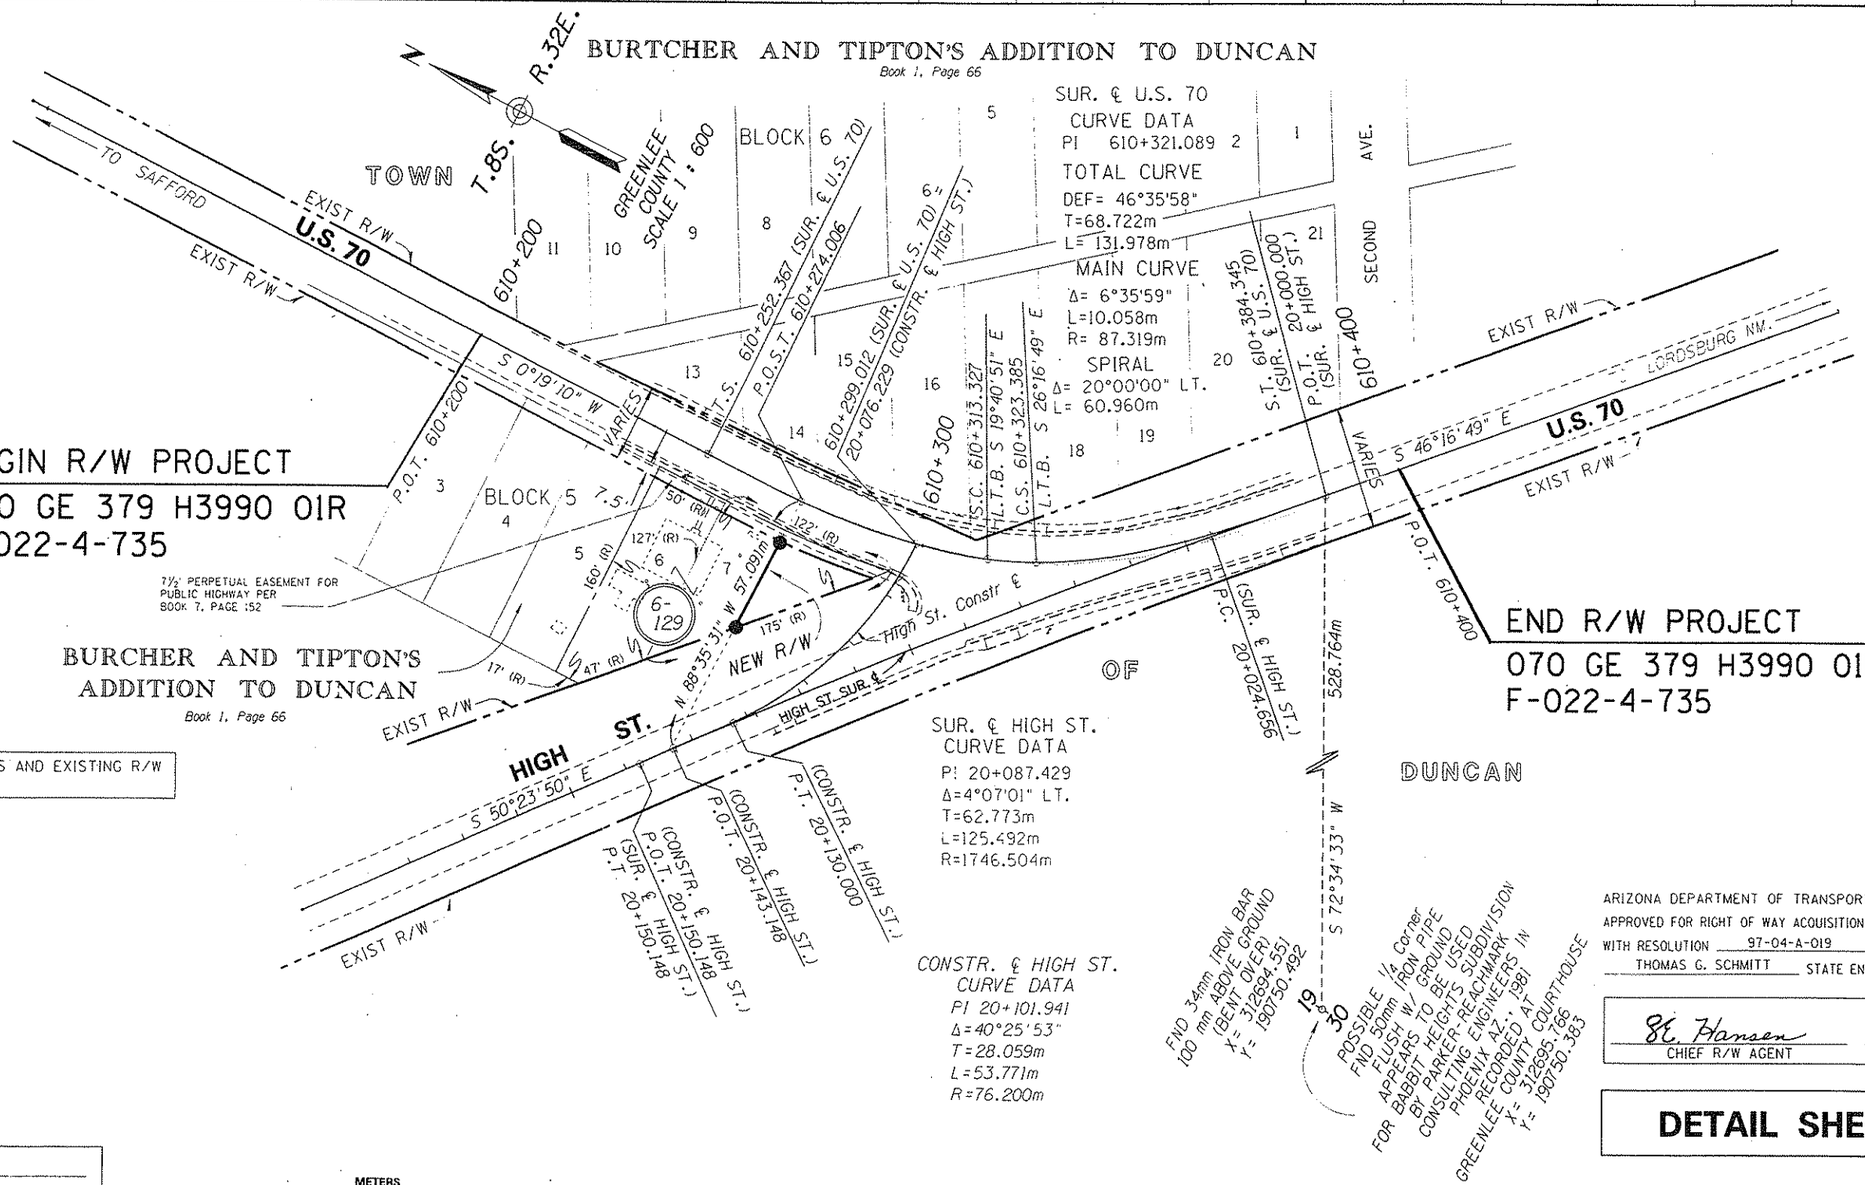

NOTE: TOWNSITE LOT LINES AND EXISTING R/W LINES ARE APPROXIMATE.

ARIZONA DEPARTMENT OF TRANSPORTATION BOARD APPROVED FOR RIGHT OF WAY ACQUISITION IN ACCORDANCE WITH RESOLUTION 97-04-A-019 DATED 4-18-97
THOMAS G. SCHMITT STATE ENGINEER

R. E. Hansen — CHIEF R/W AGENT — 4-8-97 DATE

DETAIL SHEET

PUBLIC HEARING REQUIREMENTS CERTIFIED
ENVIRONMENTAL CLEARANCE
C & S REVIEW
BID SET REVIEW

METERS 0 20 40 60 80 100

Conversion Factor
FEET = METERS ÷ 0.3048
Square Meters = Square Feet X 0.09290304

Click here for US 70 Index

DRAWING NO.	D-6-T-133	ARIZONA DEPARTMENT OF TRANSPORTATION INTERMODAL TRANSPORTATION DIVISION RIGHT OF WAY PLANS SECTION
HARD COPY	965211 M-1	HIGHWAY: GLOBE – LORDSBURG HWY.
COUNTY	GREENLEE	PROJECT NO. F-022-4-735
DRAWN	C.J.K.	TRACS NO. 070 GE 379 H3990 01R
CHECKED	D.H.C.	
SCALE	1 : 500	
ROUTE US 70	SECTION HIGH STREET INTERSECTION	SHEET 1 OF 1