GLOBE - LORDSBURG HWY.
US 70 at PALMER LANE (THATCHER)
GRAHAM COUNTY

Click here for US 70 Index

REVISIONS			
C.O. No	DATE	BY	DESCRIPTION
7147	9-25-85	L.P.	C&S REVIEW, ADDED CONSTRUCTION LIMITS.
7229	2-4-86	H.E.	REV. THE CONSTR. No. TO HES-022-4(26), AND REV. P.T. 0+75.49 TO P.C. 0+75.49, REV P.C. 2+14.72 TO P.T. 2+14.72.

PROJECT NO.	F-022-4-943
DRAWING NO.	D-5-T-226
SHEET NO.	1 of 1
DRAWN BY	GREINER ENG.
DATE COMP.	JULY '85
SCALE	1"=100'

OWNERSHIP RECORD									ACQUISITION RECORD				
PARCEL NUMBER	OWNER	DESCRIPTION	TOTAL AREA	AREA REQUIRED GROSS INCLUDING EXISTING R/W	AREA REQUIRED NET EXCLUDING EXISTING R/W	EASEMENT AREA	REMAINDER LEFT	REMAINDER RIGHT	BOARD APPROVAL	TYPE & DATE OF INSTRUMENT	RECORDED DATE	RECORDED BOOK	RECORDED PAGE
5-031	F.C. Layton et ux.	Pt. E½ Sec. 3 T7S, R25E	184.17 Ac.	1.74 Ac.	0.12 Ac.	T.C.E. 0.09 Ac.	180.66 Ac.	1.77 Ac.					

DATA TABLE

1. S16° 35' 34" W 75.49'
2. R=108.73' Δ=73° 22' 07" L=139.23'
3. R=3487.75 Δ=01° 05' 03" L=66.00'
4. S16° 35' 34" W 25.65'
5. R=141.73' Δ=13° 18' 10" L=32.91'
6. S89° 57' 41" W 95.75'
7. R=75.73' Δ=52° 25' 07" L=69.29'
8. N16° 35' 34" E 25.65'

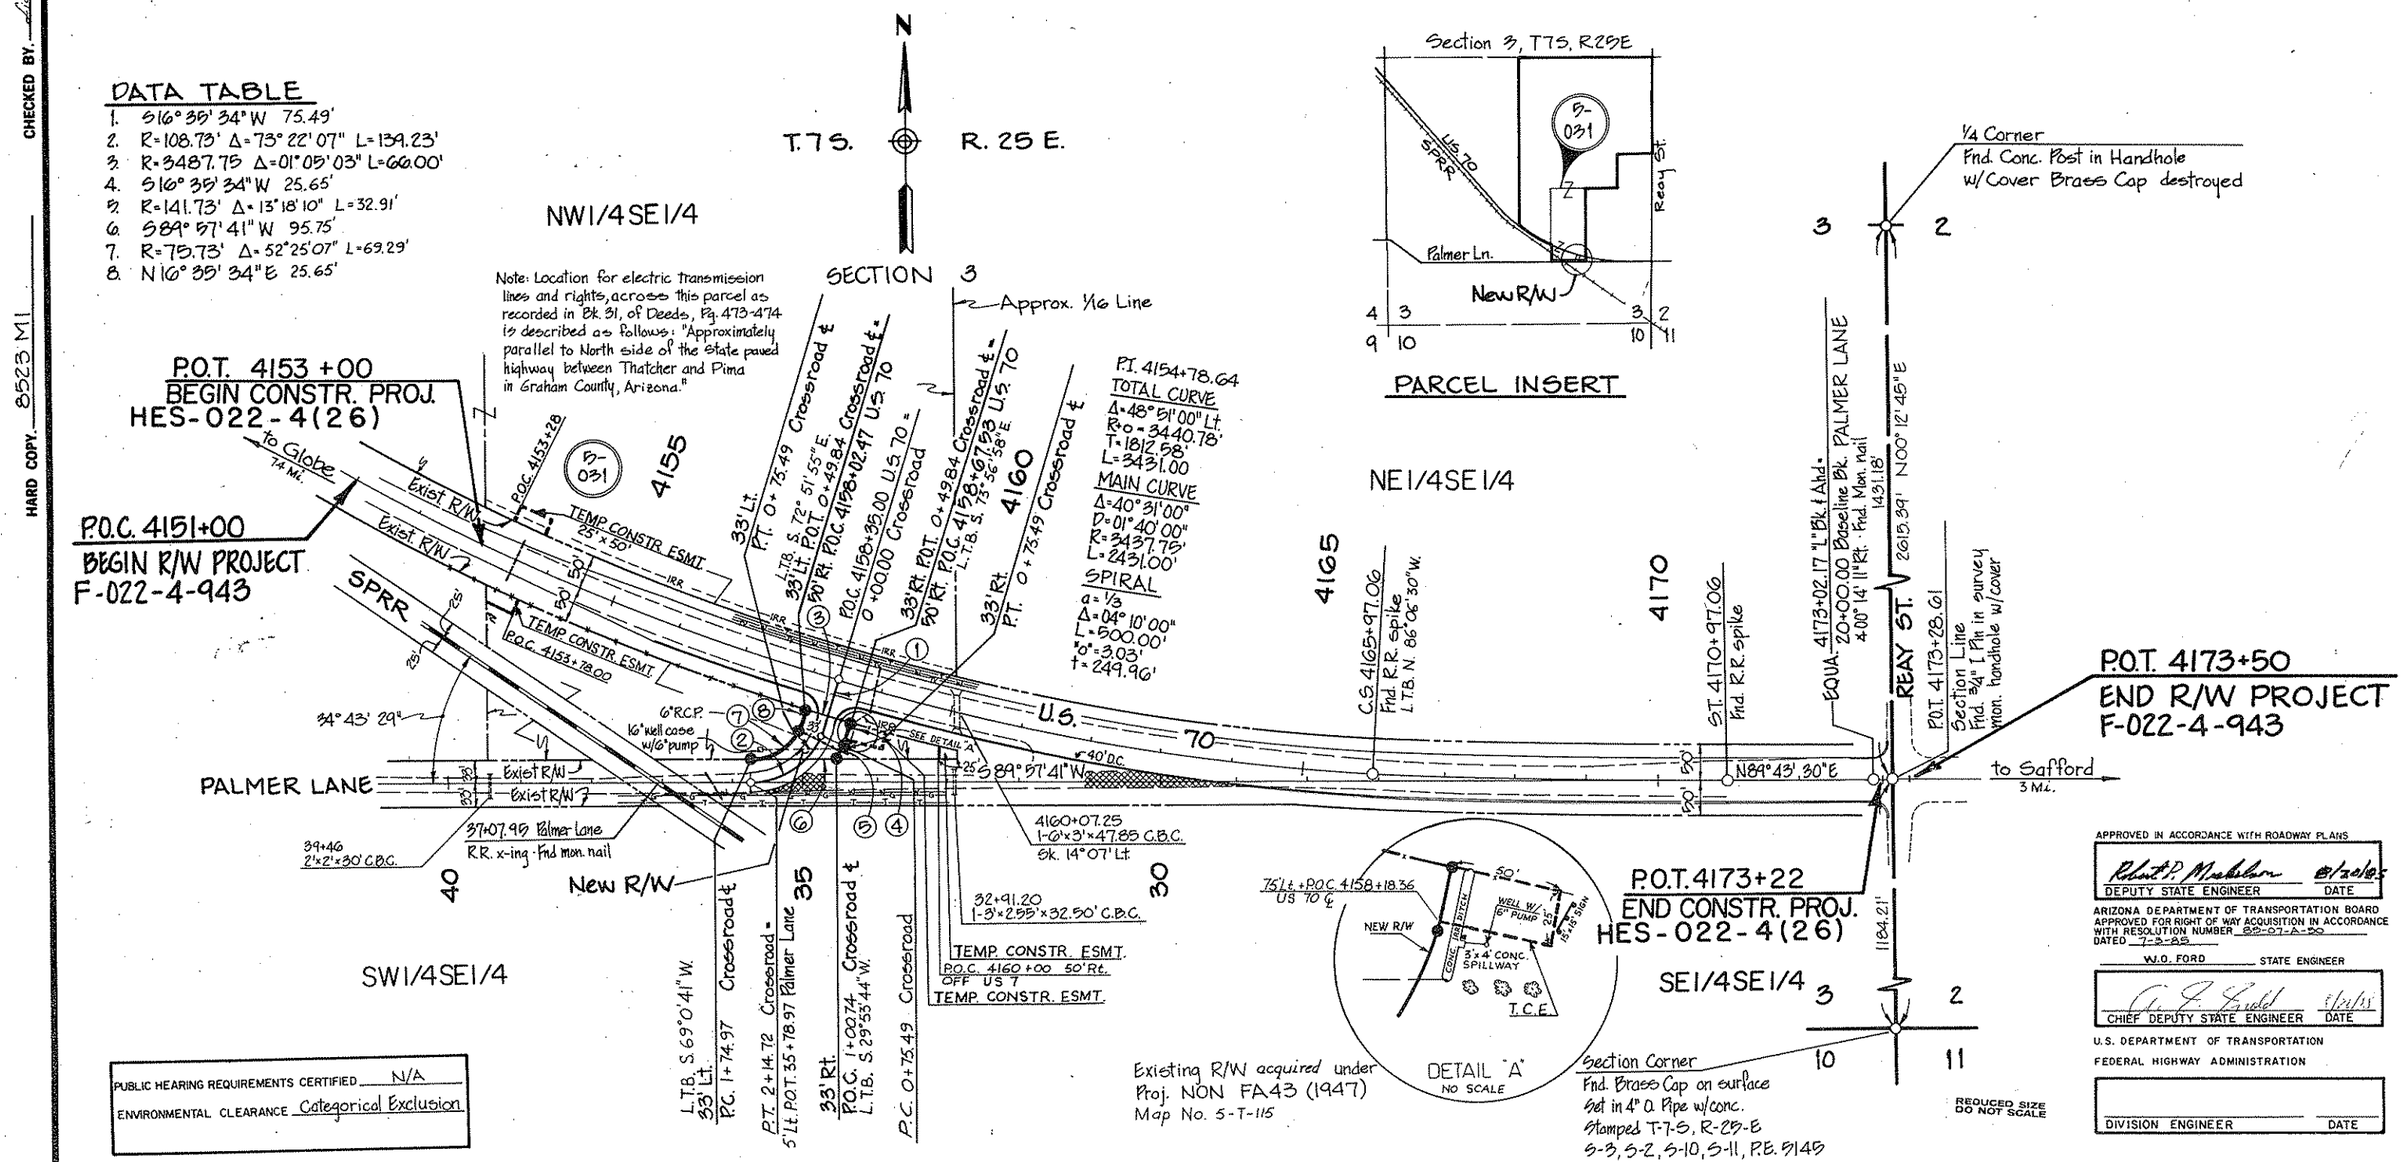

PUBLIC HEARING REQUIREMENTS CERTIFIED N/A
ENVIRONMENTAL CLEARANCE Categorical Exclusion

APPROVED IN ACCORDANCE WITH ROADWAY PLANS
DEPUTY STATE ENGINEER — DATE 8/20/85

ARIZONA DEPARTMENT OF TRANSPORTATION BOARD APPROVED FOR RIGHT OF WAY ACQUISITION IN ACCORDANCE WITH RESOLUTION NUMBER 85-07-A-50
DATED 7-5-85
W.O. FORD — STATE ENGINEER

CHIEF DEPUTY STATE ENGINEER — DATE 8/21/85

U.S. DEPARTMENT OF TRANSPORTATION
FEDERAL HIGHWAY ADMINISTRATION

DIVISION ENGINEER — DATE

HARD COPY 8523 M1 CHECKED BY