Click here for US 89 Index

ARIZONA HIGHWAY DEPT.

F.A.P. 95-C
FLAGSTAFF - FREDONIA HIGHWAY
CEDAR RIDGE NORTH TO COLORADO RIVER
COCONINO CO.

Scale 1"-1000'

Sheet 1 of 2 Sheets Sta. 2100+00 to Sta. 2900+00

March 1931

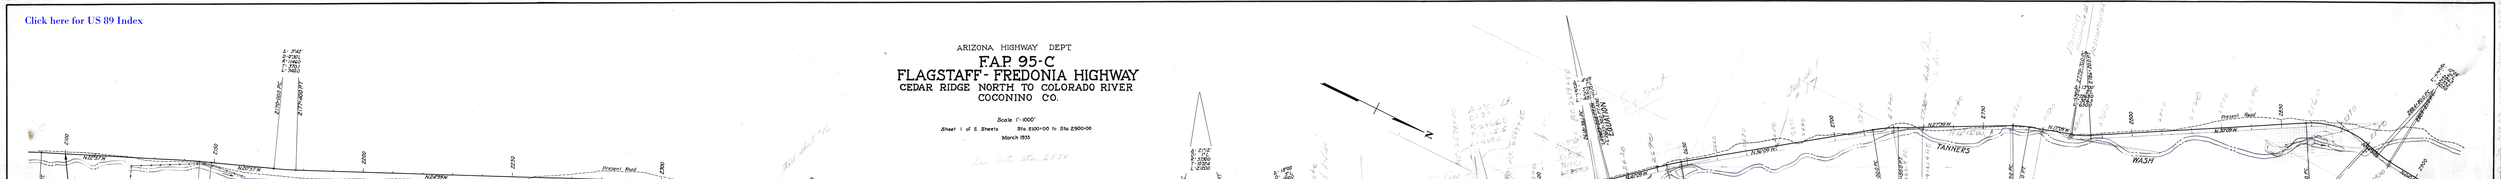

DEPARTMENT OF THE INTERIOR

Approved, subject to the provisions of the Act of March 3, 1901 (31 Stat. L. 1058-1084), Department regulations thereunder, and subject also to any prior, valid existing right or adverse claim.

Date.....

.....
DIRECTOR

ARIZONA HIGHWAY DEPARTMENT

I, T.S. O'Connell, State Engineer, do hereby certify that the above is a true copy of the Statement of Approval of the U.S. Department of the Interior.

T.S. O'Connell

Date.....

By.....
STATE HIGHWAY ENGINEER

NOTE:

Width of Right of Way is 400 feet, 200 feet on each side of center line.