Click here for US 89 Index

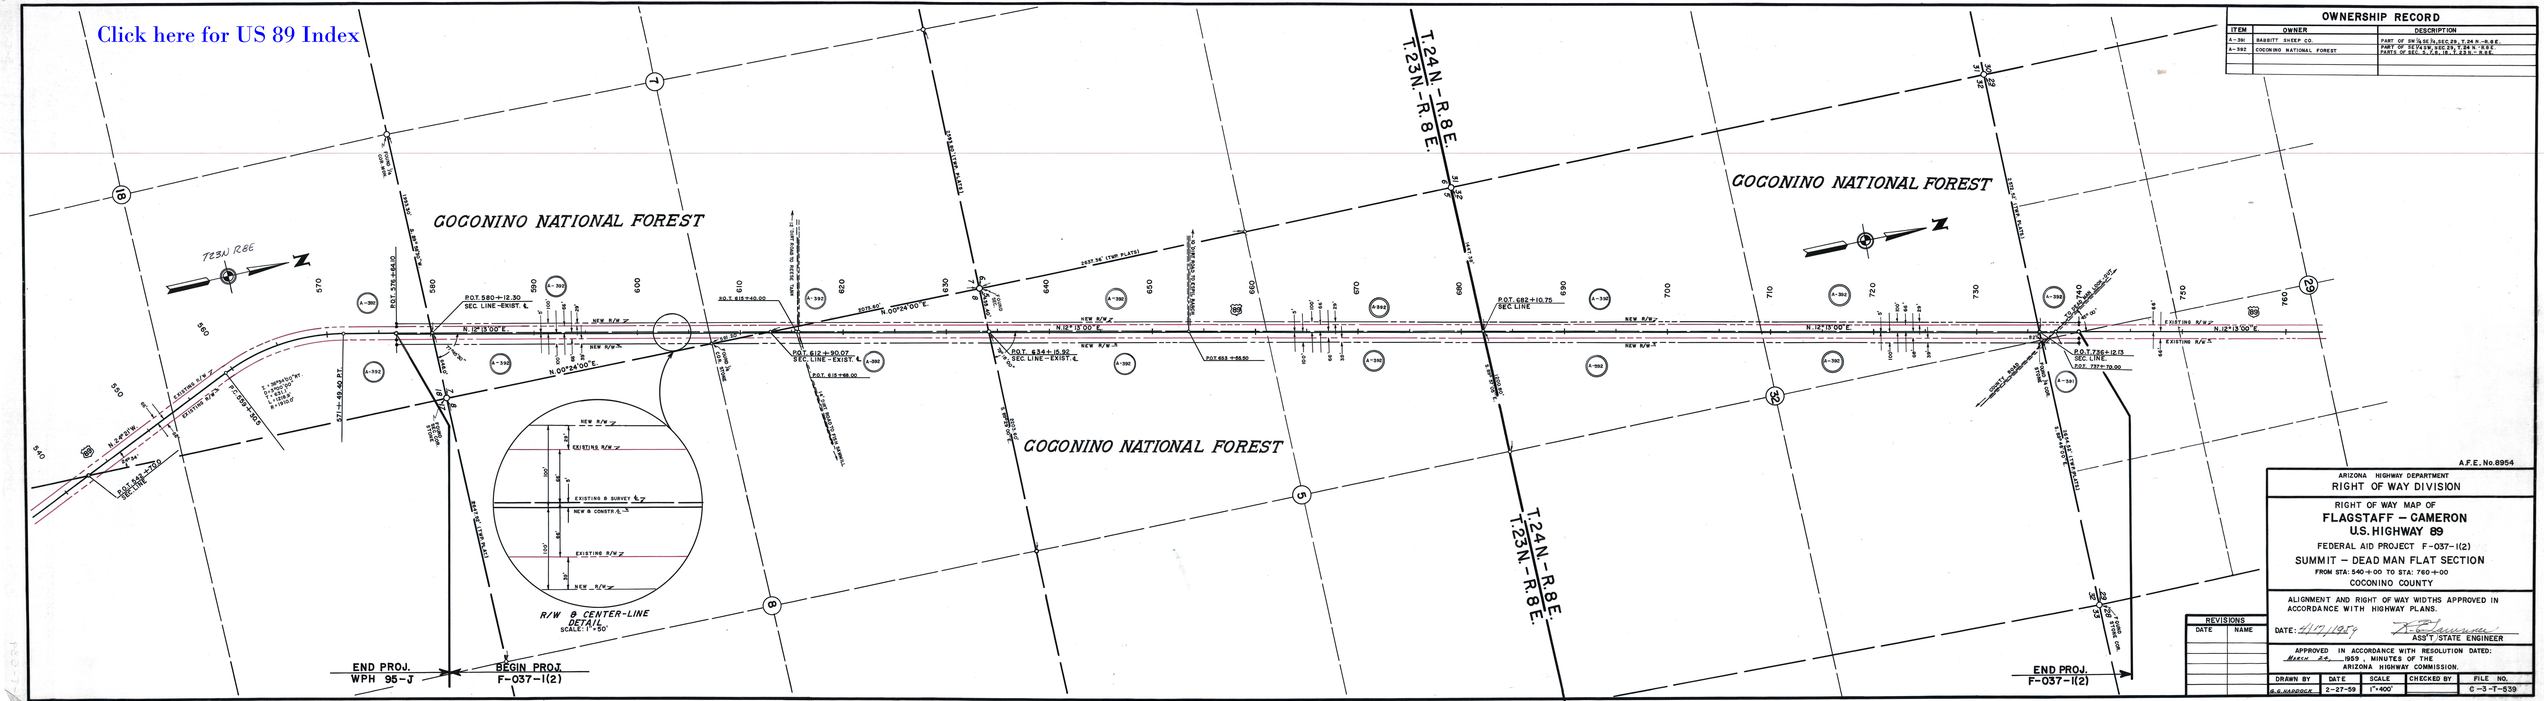

OWNERSHIP RECORD

ITEM	OWNER	DESCRIPTION
A-390	RABBIT SHEEP CO.	PART OF SW¼SE¼ SEC.29, T.24 N.-R.8 E.
A-392	COCONINO NATIONAL FOREST	PART OF SE¼SW¼ SEC.29, T.24 N.-R.8 E. PARTS OF SEC. 5, 7, 8, 16, 17, 21, T.23 N.-R.8 E.

A.F.E. No. 8954

ARIZONA HIGHWAY DEPARTMENT
RIGHT OF WAY DIVISION

RIGHT OF WAY MAP OF
FLAGSTAFF – CAMERON
U.S. HIGHWAY 89
FEDERAL AID PROJECT F-037-1(2)
SUMMIT – DEAD MAN FLAT SECTION
FROM STA: 540+00 TO STA: 760+00
COCONINO COUNTY

ALIGNMENT AND RIGHT OF WAY WIDTHS APPROVED IN ACCORDANCE WITH HIGHWAY PLANS.

DATE: 4/17/1959 — ASST. STATE ENGINEER

APPROVED IN ACCORDANCE WITH RESOLUTION DATED: March 24, 1959, MINUTES OF THE ARIZONA HIGHWAY COMMISSION.

REVISIONS	
DATE	NAME

DRAWN BY	DATE	SCALE	CHECKED BY	FILE NO.
G.E. HADDOCK	2-27-59	1"=400'		C-3-7-539