Click here for US 89A Index

ARIZONA HIGHWAY DEPT.

F.A.P. 95-C

FLAGSTAFF - FREDONIA HIGHWAY

CEDAR RIDGE NORTH TO COLORADO RIVER

COCONINO CO.

Scale 1" = 1000'

Sheet 2 of 2 Sheets Sta. 2900+00 to Sta. 3145+35.9

March 1933

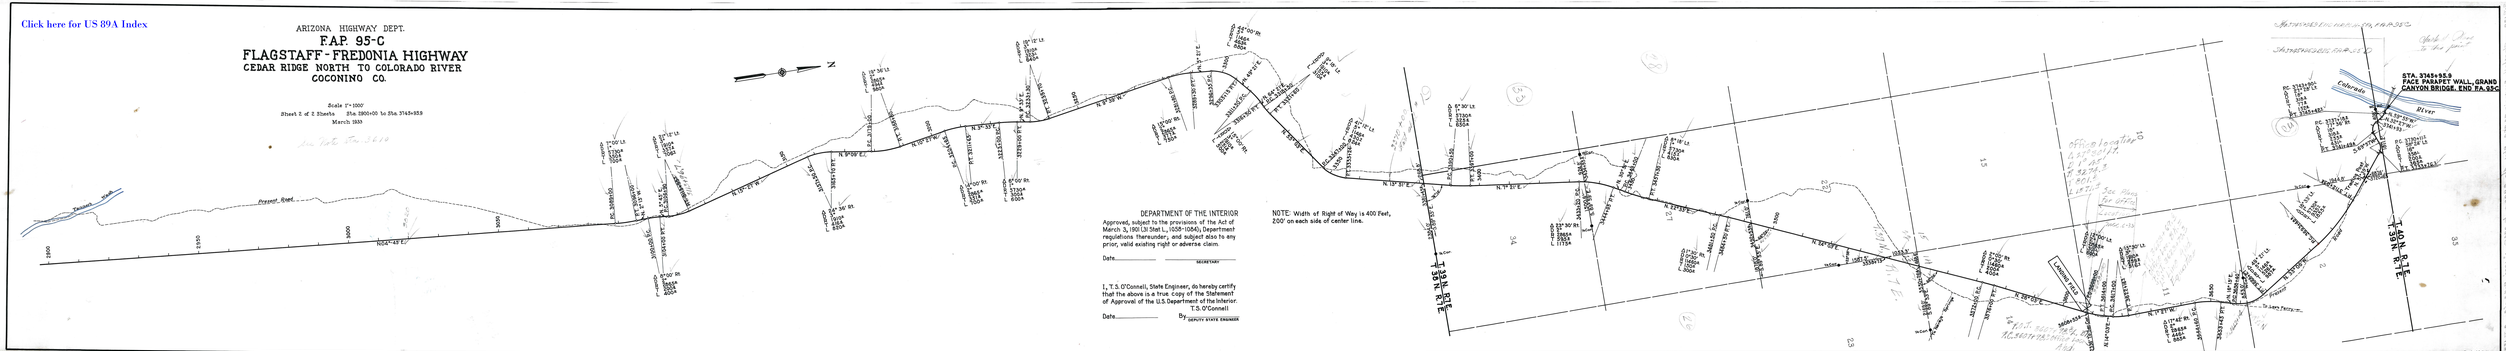

DEPARTMENT OF THE INTERIOR

Approved, subject to the provisions of the Act of March 3, 1901 (31 Stat L., 1058-1084), Department regulations thereunder, and subject also to any prior, valid existing right or adverse claim.

Date_____ SECRETARY

I, T. S. O'Connell, State Engineer, do hereby certify that the above is a true copy of the Statement of Approval of the U.S. Department of the Interior.

T. S. O'Connell

Date_____ By_____ DEPUTY STATE ENGINEER

NOTE: Width of Right of Way is 400 Feet, 200' on each side of center line.