C-8-T-145

Click here for US 93 Index

DEPARTMENT OF THE INTERIOR.
May 27 1937
Pursuant to the provisions of Sec. 17 of the act of November 9, 1921 (42 Stat. 212), this map is approved subject to all valid existing rights but reserving rights of way for ditches or canals constructed by the authority of the United States.

(Sgd) J. A. Walters
First Assistant Secretary.

B. L. M. SERIAL NO. PHX.—077512 AMENDMENT I

HOOVER DAM — KINGMAN Highway

Project F-123

SCALE 1" = 3000'

APPLICANT'S CERTIFICATE

This is to certify that these plans have been adopted by the applicant as the final location of the right of way thereby shown; and that these plans are filed as a part of the complete application, and in order that the applicant may obtain the benefits of Sec. 317 Federal Aid Highway Act, of Aug. 27, 1958 (72 Stat. 885; 23 U.S.C. 317); and I further certify that the right of way herein described is required for highway purposes, traversing Section 32 T. 23 N. R. 18 W..

ARIZONA HIGHWAY DEPARTMENT

Date: 4/14/77 By Oscar T. Lyon Jr.
STATE HIGHWAY ENGINEER

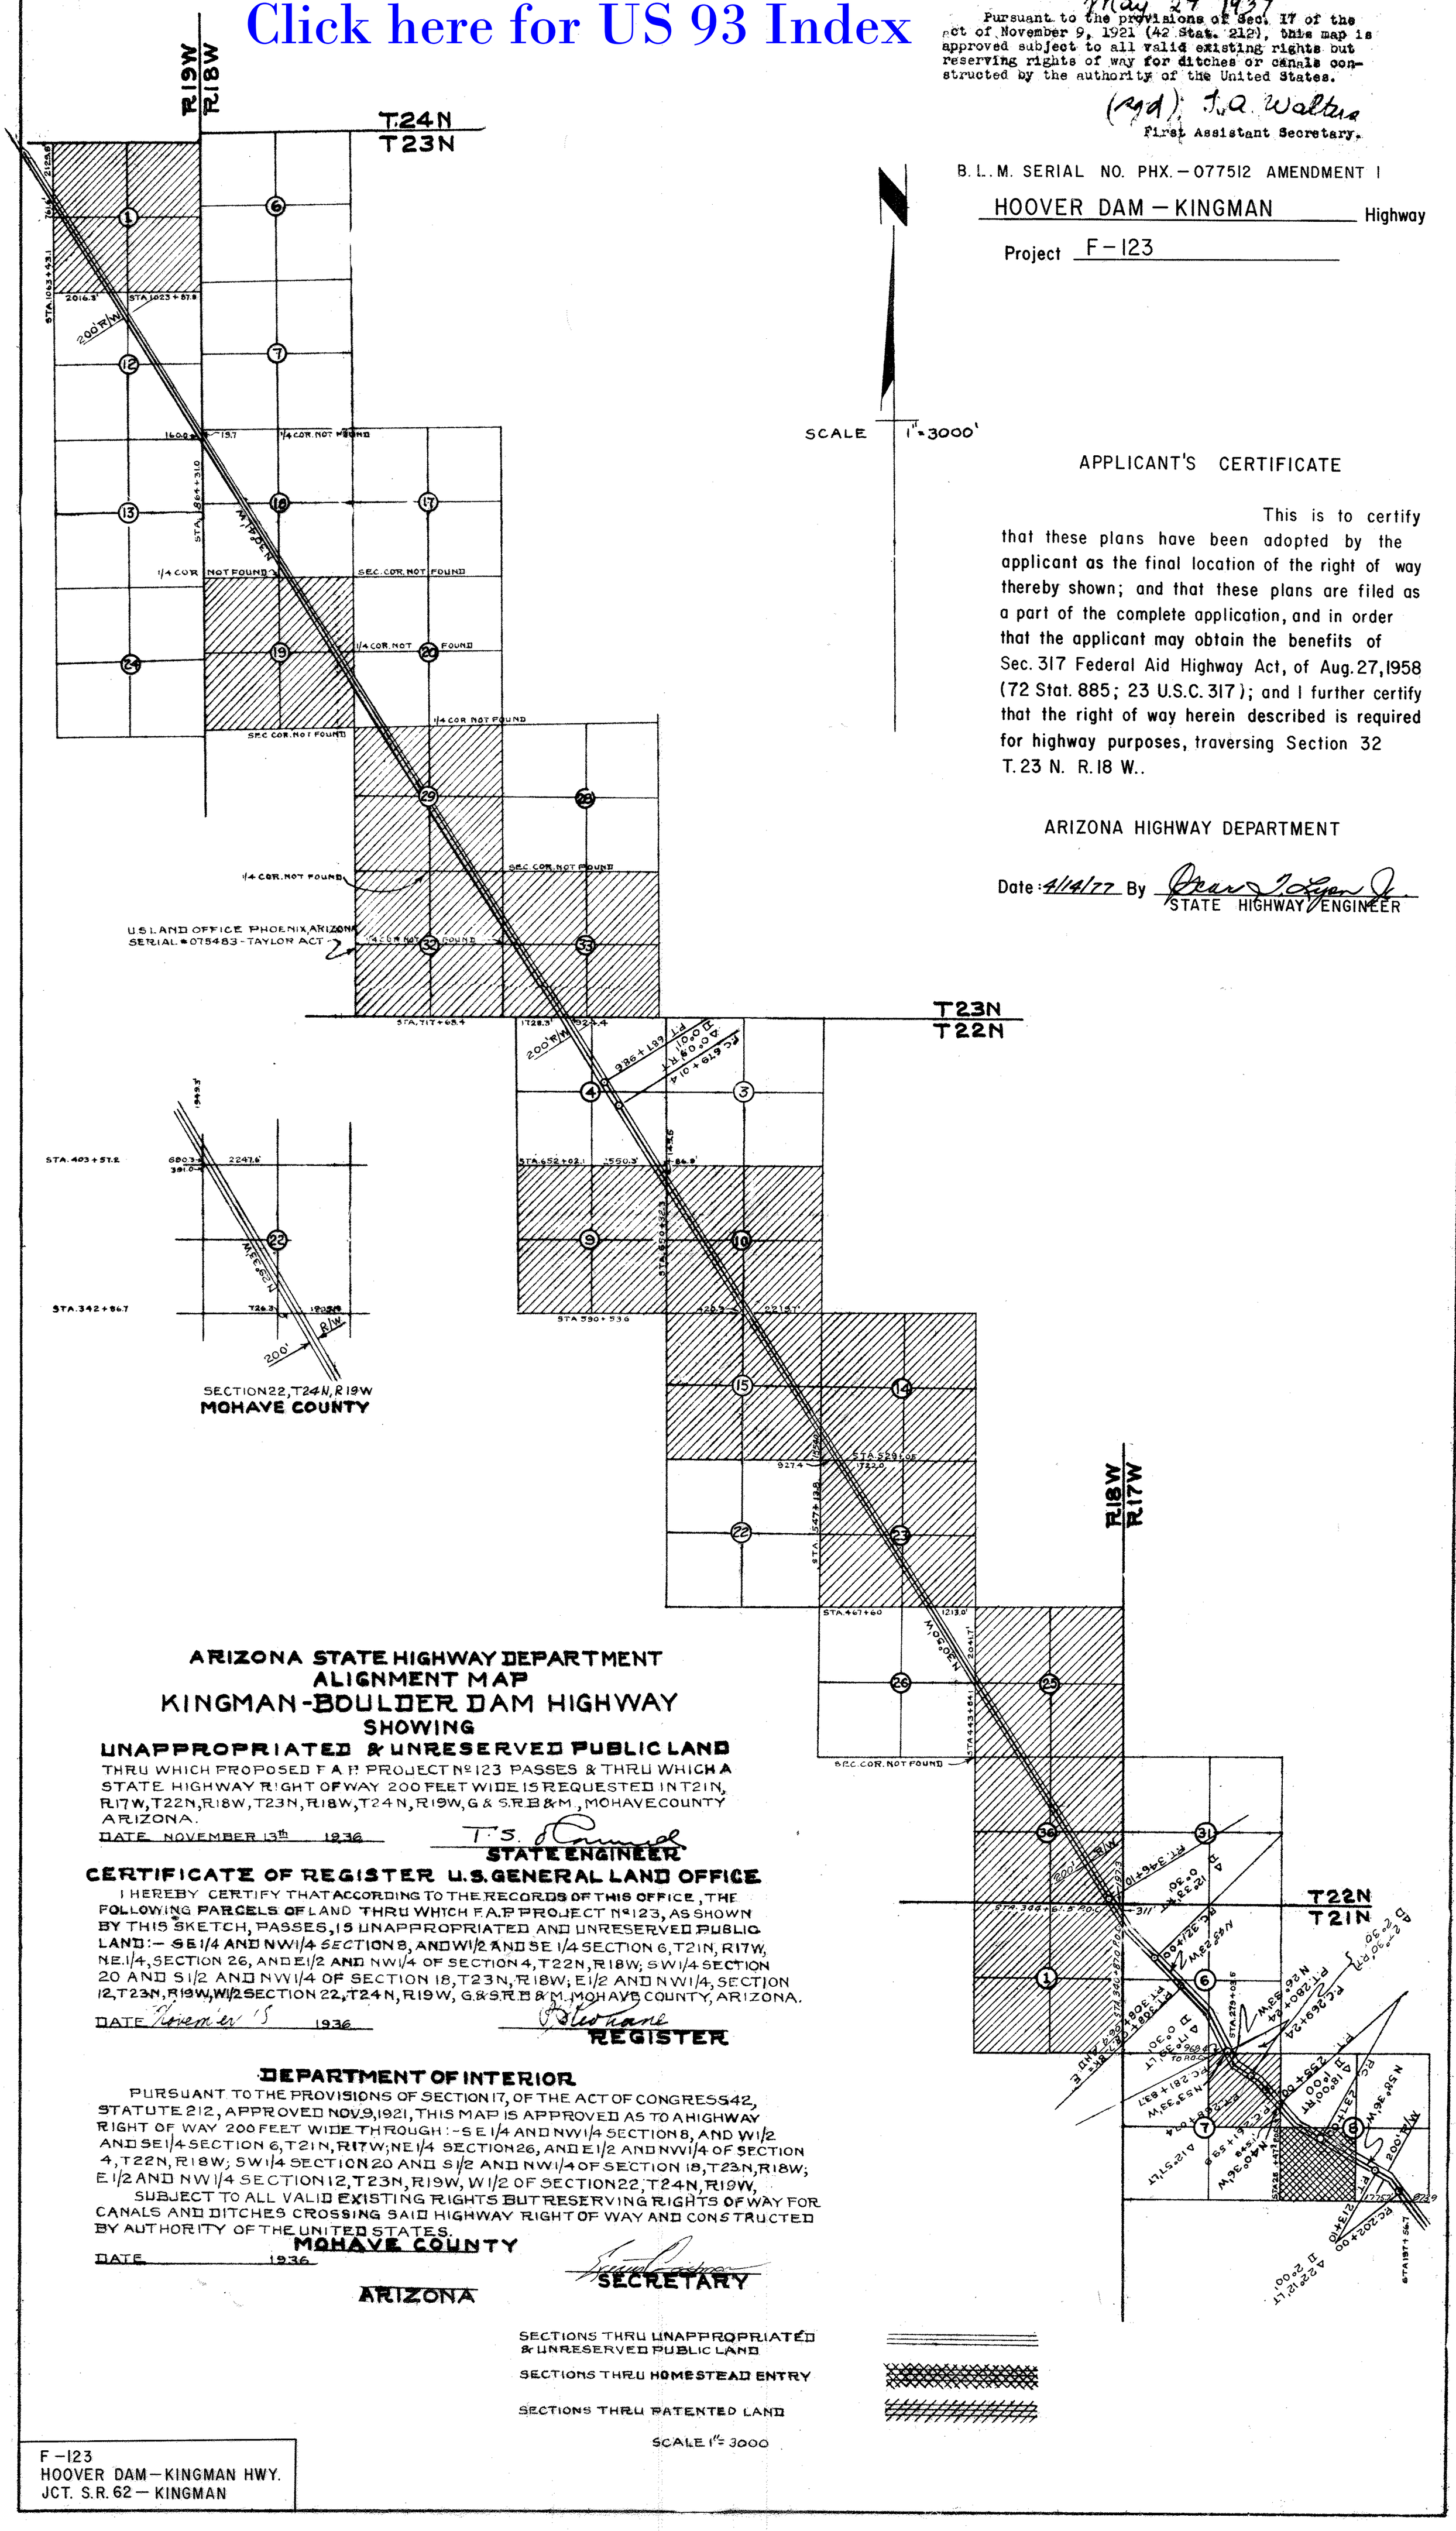


ARIZONA STATE HIGHWAY DEPARTMENT
ALIGNMENT MAP
KINGMAN-BOULDER DAM HIGHWAY
SHOWING
UNAPPROPRIATED & UNRESERVED PUBLIC LAND

THRU WHICH PROPOSED F.A.P. PROJECT No 123 PASSES & THRU WHICH A STATE HIGHWAY RIGHT OF WAY 200 FEET WIDE IS REQUESTED IN T21N, R17W, T22N, R18W, T23N, R18W, T24N, R19W, G & S.R.B & M., MOHAVE COUNTY ARIZONA.

DATE NOVEMBER 13th 1936

T. S. Crowell
STATE ENGINEER

CERTIFICATE OF REGISTER U.S. GENERAL LAND OFFICE

I HEREBY CERTIFY THAT ACCORDING TO THE RECORDS OF THIS OFFICE, THE FOLLOWING PARCELS OF LAND THRU WHICH F.A.P. PROJECT No 123, AS SHOWN BY THIS SKETCH, PASSES, IS UNAPPROPRIATED AND UNRESERVED PUBLIC LAND:— SE 1/4 AND NW 1/4 SECTION 8, AND W 1/2 AND SE 1/4 SECTION 6, T21N, R17W, NE 1/4, SECTION 26, AND E 1/2 AND NW 1/4 OF SECTION 4, T22N, R18W; SW 1/4 SECTION 20 AND S 1/2 AND NW 1/4 OF SECTION 18, T23N, R18W; E 1/2 AND NW 1/4, SECTION 12, T23N, R19W, W 1/2 SECTION 22, T24N, R19W, G.&S.R.B & M. MOHAVE COUNTY, ARIZONA.

DATE November 15 1936

REGISTER

DEPARTMENT OF INTERIOR

PURSUANT TO THE PROVISIONS OF SECTION 17, OF THE ACT OF CONGRESS 42, STATUTE 212, APPROVED NOV. 9, 1921, THIS MAP IS APPROVED AS TO A HIGHWAY RIGHT OF WAY 200 FEET WIDE THROUGH:- SE 1/4 AND NW 1/4 SECTION 8, AND W 1/2 AND SE 1/4 SECTION 6, T21N, R17W; NE 1/4 SECTION 26, AND E 1/2 AND NW 1/4 OF SECTION 4, T22N, R18W; SW 1/4 SECTION 20 AND S 1/2 AND NW 1/4 OF SECTION 18, T23N, R18W; E 1/2 AND NW 1/4 SECTION 12, T23N, R19W, W 1/2 OF SECTION 22, T24N, R19W,

SUBJECT TO ALL VALID EXISTING RIGHTS BUT RESERVING RIGHTS OF WAY FOR CANALS AND DITCHES CROSSING SAID HIGHWAY RIGHT OF WAY AND CONSTRUCTED BY AUTHORITY OF THE UNITED STATES.

MOHAVE COUNTY

DATE 1936

SECRETARY

ARIZONA

SECTIONS THRU UNAPPROPRIATED & UNRESERVED PUBLIC LAND

SECTIONS THRU HOMESTEAD ENTRY

SECTIONS THRU PATENTED LAND

SCALE 1" = 3000

F-123
HOOVER DAM — KINGMAN HWY.
JCT. S.R. 62 — KINGMAN

Drawing No. C-8-T-142



SA1-T-8-J