Click here for US 95 Index

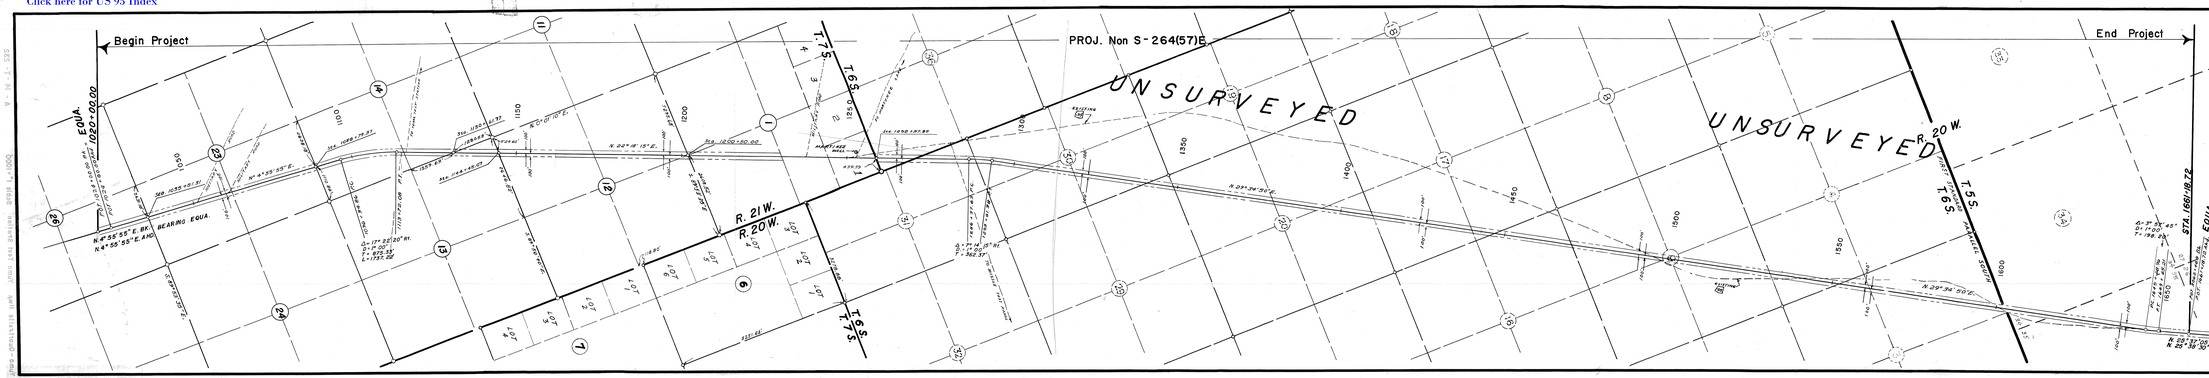

Description SURVEYED PORTION
NE¼ Section 26, E½ Section 23, E½ Section 14, W½ Section 13, W½, NW¼NW¼ NE¼ Section 12, W½, SE¼, NE¼ SE¼, SW¼ Section 1, TOWNSHIP 7 SOUTH, RANGE 21 WEST.

UNSURVEYED PORTION
T. 6 S., R. 21 W.
Sec. 1-5-8-12-13-14-23-26
T. 6 S., R. 20 W.
Sec. 18-19-20-29-30-31
T. 7 S., R. 21 W.
Sec. 1-2-11-12
T. 7 S., R. 20 W.
Sec. 36-35

ARIZONA HIGHWAY DEPARTMENT
RIGHT OF WAY DIVISION
Serial No. 017264
Yuma-Quartzsite Highway
Project No. Non S-264(57)E

ENGINEER'S STATEMENT

C.B. BROWNING states he is by occupation a DEPUTY STATE ENGINEER employed by the Arizona State Highway Dept. to make the survey of YUMA-QUARTZSITE HIGHWAY as described on the plat herein; that the survey of said route was made by him or under his supervision and under authority commencing on the 19th day of September 1956, and ending on the 20th day of September 1956; and that such survey is accurately represented on this plat map.

Date 9-26-57 C. B. Browning
Deputy State Engineer

APPLICANT'S CERTIFICATE

This is to certify that C.B. BROWNING who subscribed the statement hereof in the person employed by the undersigned applicant to prepare this map, which has been adopted by the applicant as a representative final location of the highway way thereby shown, and that said map is filed in support of the instant application, in order that the applicant may retain the benefits of Sec. 17, Federal Aid Highway Act, 1956, and that the lands shown on said map are required for the right of way, or bench described as needed for highway. Right of Way 200' wide.

ARIZONA STATE HIGHWAY DEPT.
Date 9-26-57 By Leo Q. Ugalde
State Highway Engineer

CERTIFICATE OF MANAGER
U.S. BUREAU OF LAND MANAGEMENT

I hereby certify that according to the records of this office, the general ... of land shown on this sketch is erroneously ... unreserved ... public lands.
Date 10-2-57 Manager

DRAWN BY Max E. Hallock
DATE FEB. 13, 1957
SCALE 1" = 1000'
FILE NO. A14-T-232