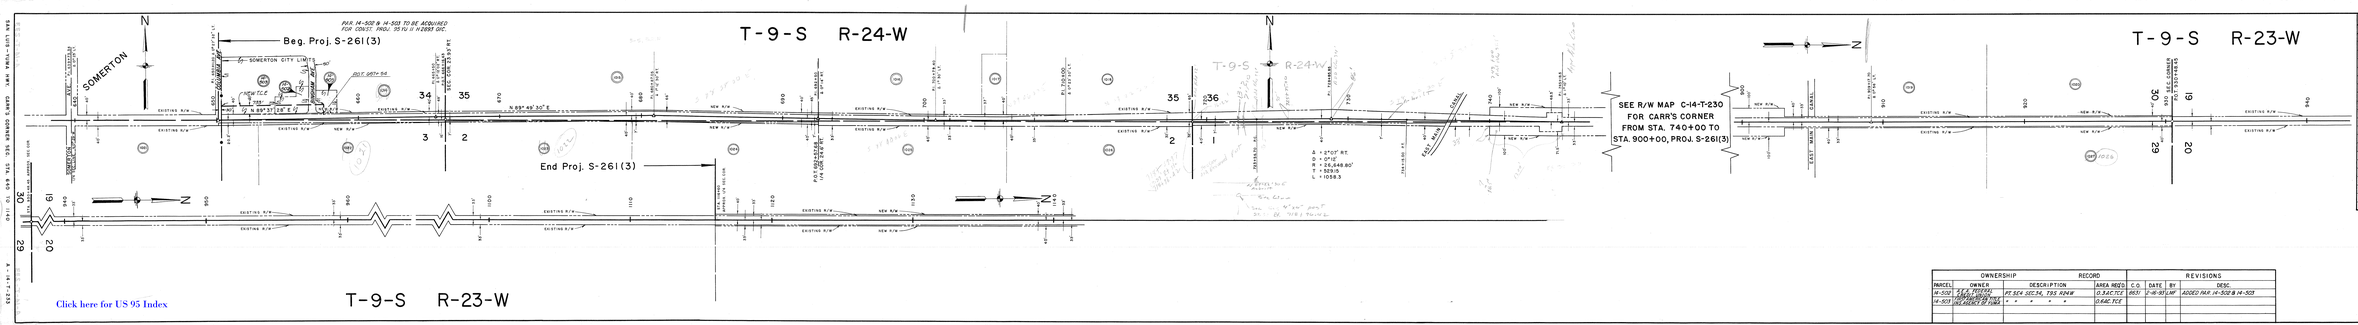

OWNERSHIP RECORD

ITEM	OWNER	DESCRIPTION
1014	GUY MUSGRVE, ETUX	PT OF SE 1/4, SEC 36 T1S R-24W
1015	E. M. MCDANIEL, ETAL	PT OF SW/4, SEC. 35 T-9S R-24W
1016	WILTON D. WOODS, JR., ETUX	PT OF SE/4, SEC. 35 T-9S R-24W
1017	EDGAR C. KING	PT OF SE/4, SEC. 35 T-9S R-24W
1018	TEMPIE FLORENCE NEWBERRY	SE/4 SE/4, SEC. 35 T-9S R-24W
1019	MARGURITE DRURY	SE/4 NE/4, SEC. 30 T-9S R-23W
1020	HAROLD M. COREY, ETUX	NE/4 NE/4, SEC. 30 T-9S R-23W
1021	ADAM S. CRANE MUNRT	LOT 1 & 2, SEC. 3 T-10S R-24W
1022	VIVIAN T. GRIMMETT	NW/4 NW/4, SEC. 2 T-10S R-24W
1023	CHARLES DICKENS STEWART	LOT 3 OF SEC. 2 T-10S R-24W
1024	WILTON D. WOODS, ETUX	W/2 NE/4, SEC. 3 T-10S R-24W
1025	GRACE FISHER WOODS	E1/2 NE/4, SEC. 3 T-10S R-24W
1026	HELEN M. COREY	W/2 NW/4, SEC. 29 T-9S R-23W

OWNERSHIP RECORD				REVISIONS			
PARCEL	OWNER	DESCRIPTION	AREA REQ'D.	C.O.	DATE	BY	DESC.
M-502	F.E.A. (FEDERAL ELECTRIC ASSOCIATION)	PT SE¼ SEC.34, T9S R24W	0.242 ACRE	8631	7-16-92	LMP	ADDED PAR. M-502 & M-503
M-503	USA (BUREAU OF LAND	" " " " "	0.646 ACRE				

ARIZONA HIGHWAY DEPARTMENT
RIGHT OF WAY DIVISION

RIGHT OF WAY MAP
SAN LUIS - YUMA HWY
CARR'S-CORNER SECTION
From Sta. 640+00.00 To Sta. 1140+00.00

S-261(3)
YUMA COUNTY

ALIGNMENT AND RIGHT OF WAY APPROVED IN ACCORDANCE WITH ARIZONA HIGHWAY COMMISSION 1957 MINUTES.
THE ARIZONA HIGHWAY COMMISSION

DRAWN BY:	DATE:	SCALE	FILE NO.
BILL LENORAT	MAY 7,1987	1"=200'	2	4	4-T-233