Click here for US 95

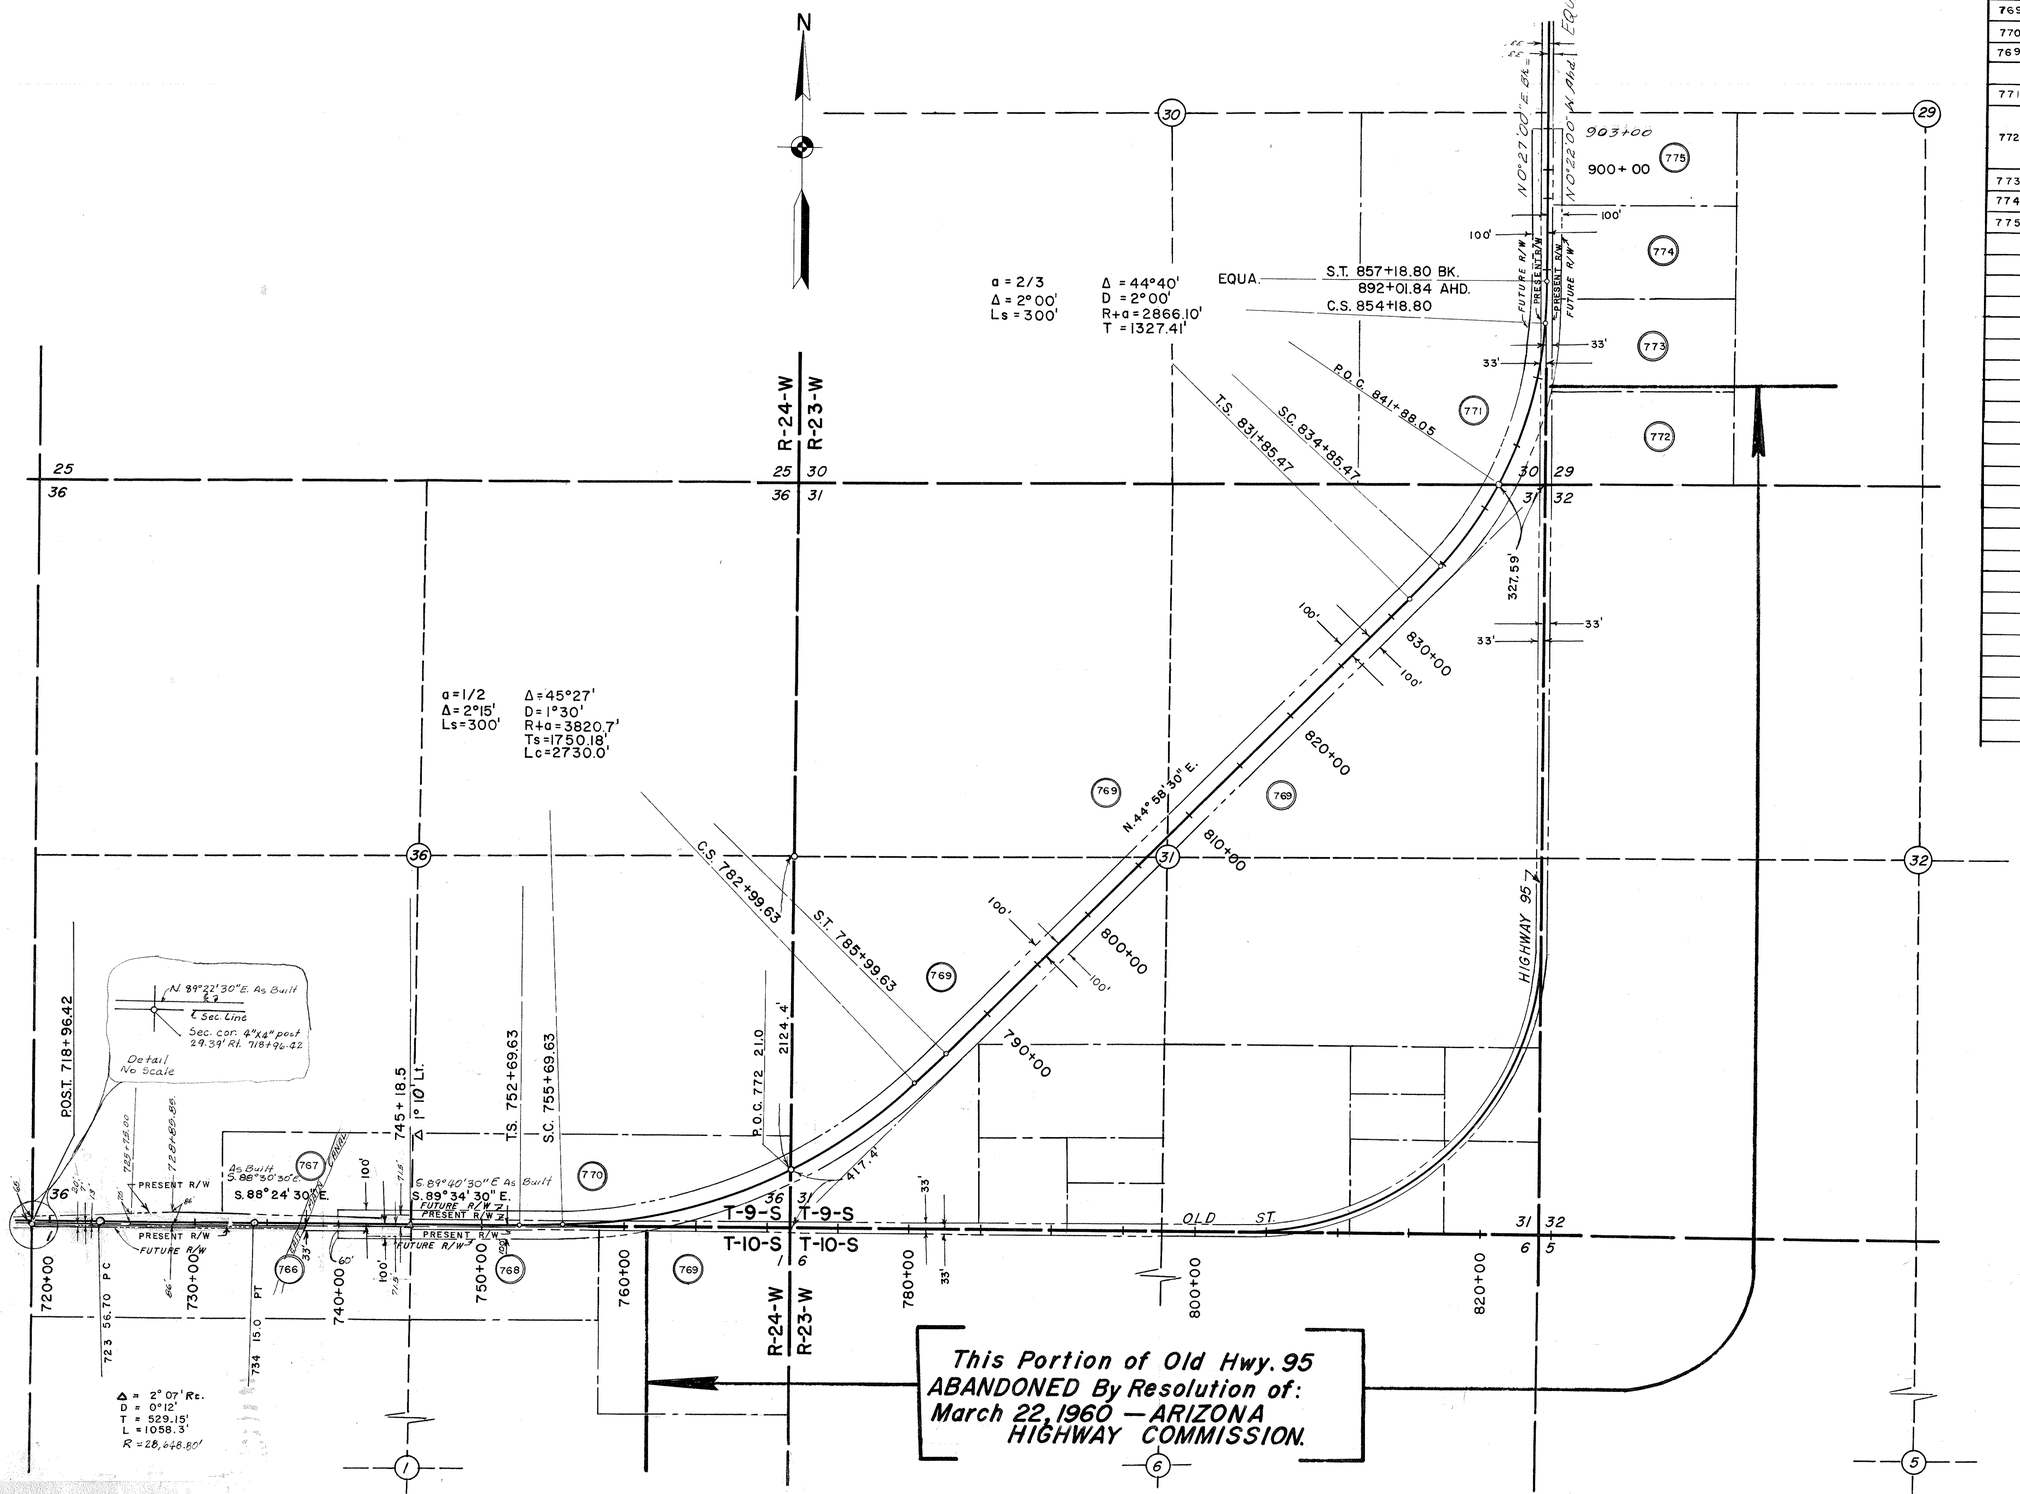

OWNERSHIP RECORD

ITEM	OWNER	DESCRIPTION
766	BRUZA C. SMITH	N½ N½ NW¼, Sec. 1, T. 10 S., R. 24 W.
767	CLYDE S. SCHUTZ	S½ SE¼ SW¼, Sec. 36, T. 9 S., R. 24 W.
768	YUMA COUNTY	N½ NW¼ NE¼, Sec. 1, T. 10 S., R. 24 W.
769	U. S. LAND	NE¼ NE¼, Sec. 1, T. 10 S., R. 24 W.
770	STATE LAND LSD. TO STURDIVANT	S½ S½ SE¼, Sec. 36, T. 9 S., R. 24 W.
769	U. S. LAND	SW¼ SW¼, N½ SW¼, SE¼ NW¼, NE¼, Sec. 31, T. 9 S., R. 23 W.
771	E. M. Mc DANIEL, ETUX	E½ SE¼, Sec. 30, T. 9 S., R. 23 W.
772	MARIE E. COX ⅓ intrest DAISY B. RYDER ⅓ intrest LOIS BELLE COLLINS ⅓ intrest	S½ SW¼ SW¼, Sec. 29, T. 9 S. R. 23 W.
773	A. GWYNN GATES, ETUX	N½ SW¼ SW¼, Sec. 29, T. 9 S., R. 23 W.
774	YUMA PRODUCERS CO-OP. ASSN	S½ NW¼ SW¼, Sec. 29, T. 9 S., R. 23 W.
775	GLADIS CLARK CONSAUL	N½ NW¼ SW¼, Sec. 29, T. 9 S., R. 23 W.

MAP REVISIONS			
REVISION G G HADDOCK	3-17-60	ABANDON. SEC. SHOWN	
REVISED BY Glenn G. Haddock	DATE MAR. 28, 1957	SCALE 1" = 500'	

ARIZONA HIGHWAY DEPARTMENT
RIGHT OF WAY DIVISION

RIGHT OF WAY MAP
YUMA-SAN LUIS HIGHWAY
CARR'S CORNER
From Sta. 740+00.0 To Sta. 900+00
PROJ. S-261(3)
YUMA

ALIGNMENT AND RIGHT OF WAY APPROVED IN ACCORDANCE WITH RESOLUTIONS DATED. _____ 1956, MINUTES OF ARIZONA HIGHWAY COMMISSION.

DRAWN BY:	DATE:	SCALE:	FILE NO.
BILL LENDRIET	10-25-56	1" = 500'	C 14-T-230