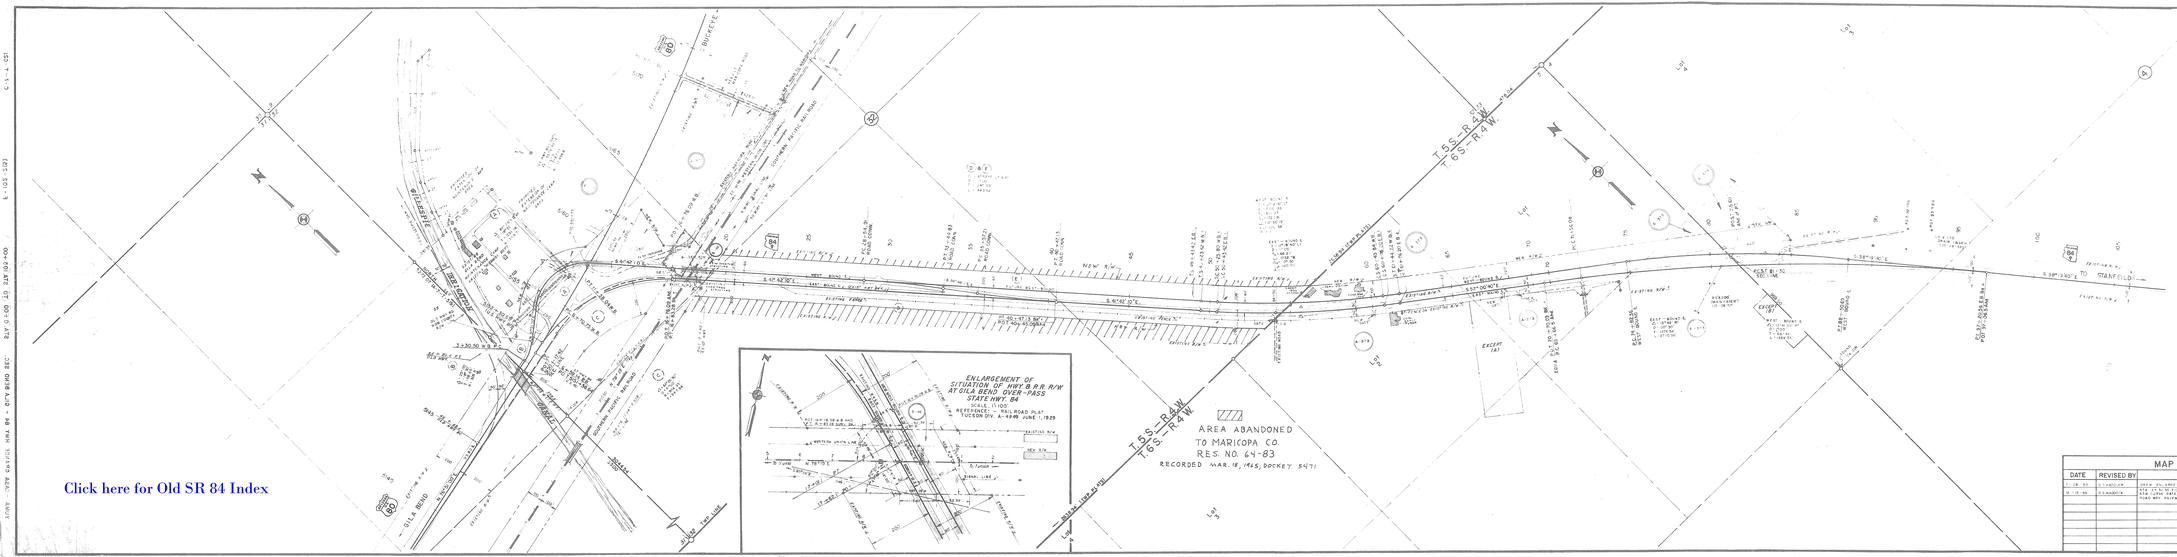

Click here for Old SR 84 Index

ACREAGE			OWNERSHIP RECORD		
			ITEM	OWNER	DESCRIPTION
			1	[illegible]	[illegible]
			2-1A	[illegible]	[illegible]
			2-1B	[illegible]	[illegible]
			2-1C	[illegible]	[illegible]
			2-1D	[illegible]	[illegible]

MAP REVISIONS		
DATE	REVISED BY	DESCRIPTION
1-18-84	G.I.MADDOX	[illegible]
2-15-84	G.I.MADDOX	[illegible]

ARIZONA HIGHWAY DEPARTMENT
RIGHT OF WAY DIVISION

RIGHT OF WAY MAP OF
YUMA - CASA GRANDE
STATE HIGHWAY 84

FEDERAL AID PROJECT F-102-2(5)
JUNCTION OF U.S.80 & STATE 84 SECTION
AT GILA BEND
FROM ITN. 0-1.00 TO STA. 105+00
MARICOPA COUNTY

ALIGNMENT AND RIGHT OF WAY WIDTHS APPROVED IN ACCORDANCE WITH HIGHWAY PLANS.

DATE [illegible]
[illegible]
ASST. STATE ENGINEER

APPROVED IN ACCORDANCE WITH RESOLUTION DATED [illegible], 1968, MINUTES OF THE ARIZONA HIGHWAY COMMISSION.

DRAWN BY	DATE	SCALE	CHECKED BY	FILE NO.
G.A.MARRICK	4-28-69	1"=200'	[illegible]	C-7-T-621

AFE No. 8420