BUILDINGS/FACILITIES

EXISTING	ULTIMATE	DESCRIPTION
1	1	ADMINISTRATION/TERMINAL BUILDING
NA	NA	AIR TRAFFIC CONTROL TOWER (ATCT)
NA	NA	AIRPORT RESCUE/FIRE FIGHTING (ARFF)
4	4	FIXED BASE OPERATION HANGAR
5	NA	CONVENTIONAL HANGAR
6	6	T-HANGAR
7	7	CORPORATE HANGAR
8	NA	UNDERGROUND FUEL STORAGE FACILITY
NA	9	FUEL FACILITY
10	10	SHADE HANGAR
11	NA	FIRE TRAINING FACILITY
12	NA	INDUSTRIAL PARK BUILDING
13	NA	ELECTRICAL BUILDING
--	--	
--	--	

LEGEND

EXISTING	ULTIMATE	DESCRIPTION
		AIRPORT PROPERTY LINE (P)
		AIRPORT REFERENCE POINT (ARP)
		AIRPORT ROTATING BEACON
		POWER POLE
		BUILDING CONSTRUCTION
BRL	BRL (F)	BUILDING RESTRICTIION LINE (BRL)
		DRAINAGE
		FACILITY CONSTRUCTION
		FENCING
34/35 3/2		SECTION CORNER
1080		TOPOGRAPHIC CONTOURS
		UNIMPROVED ROAD
		SECURITY FENCE

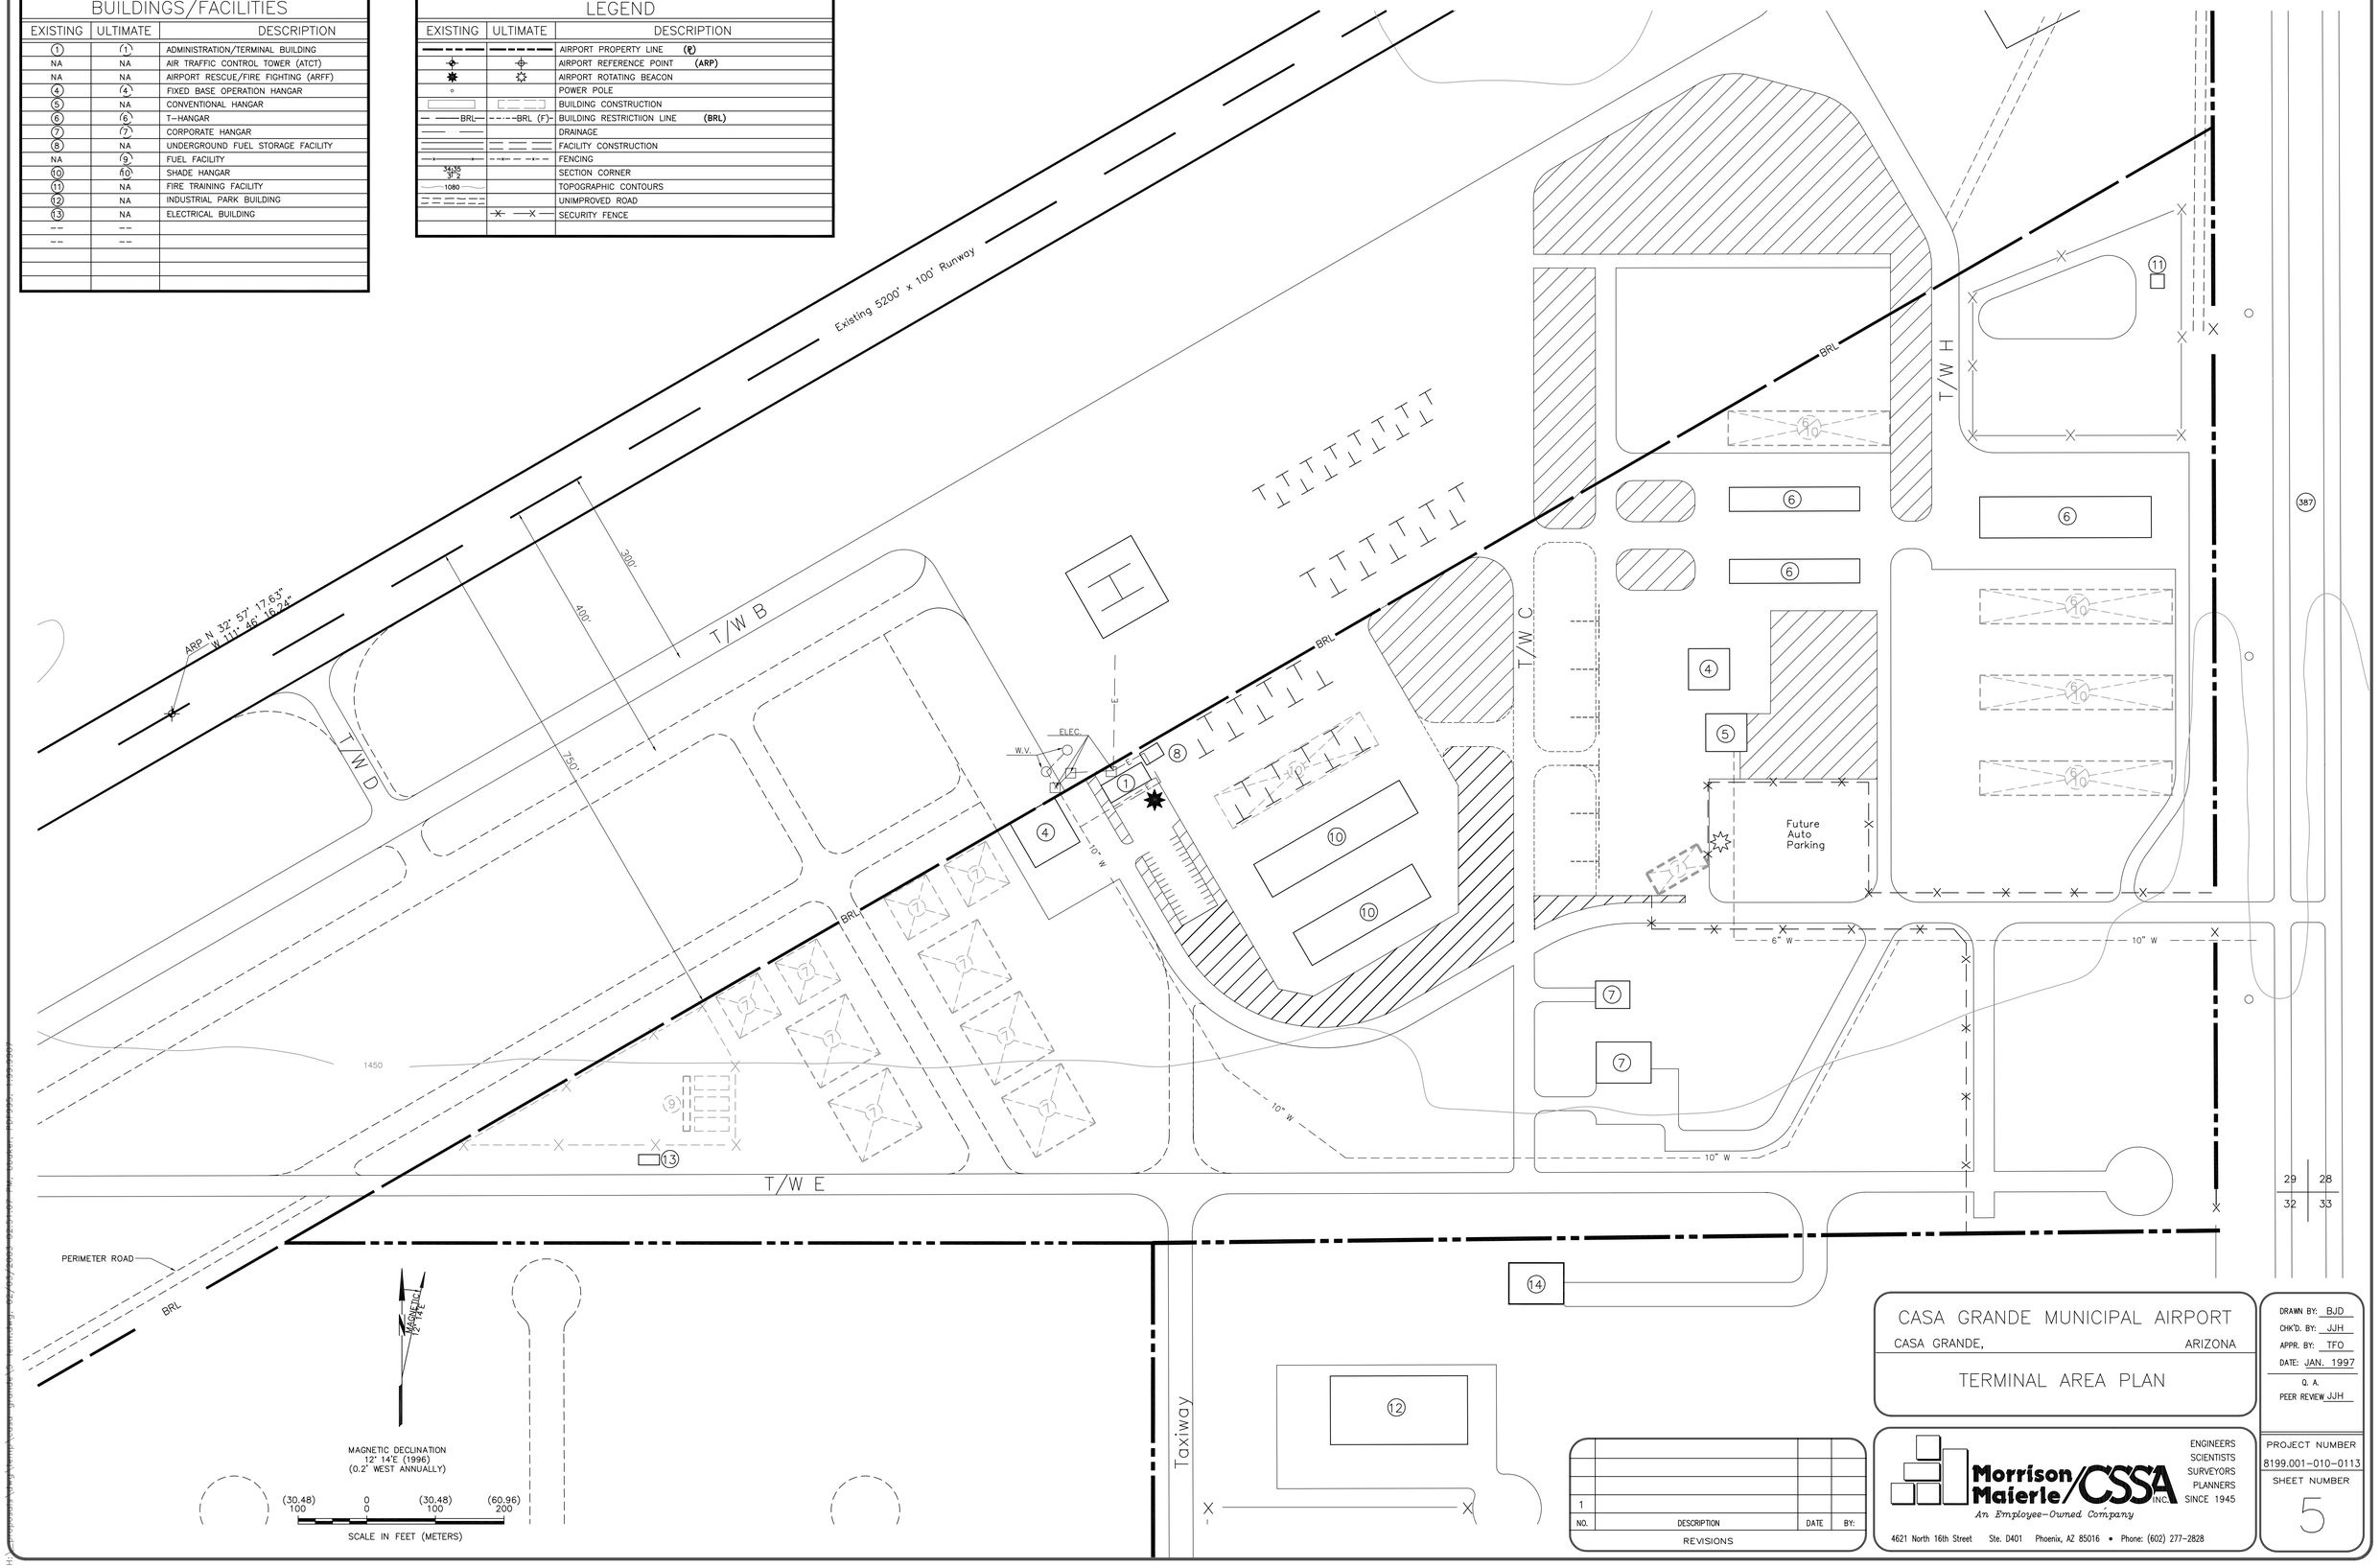

CASA GRANDE MUNICIPAL AIRPORT

CASA GRANDE, ARIZONA

TERMINAL AREA PLAN

NO.	DESCRIPTION	DATE	BY:
1			

REVISIONS

Morrison Maierle/CSSA INC.
An Employee-Owned Company
ENGINEERS
SCIENTISTS
SURVEYORS
PLANNERS
SINCE 1945

4621 North 16th Street Ste. D401 Phoenix, AZ 85016 • Phone: (602) 277-2828

DRAWN BY: BJD
CHK'D. BY: JJH
APPR. BY: TFO
DATE: JAN. 1997
Q. A.
PEER REVIEW JJH

PROJECT NUMBER
8199.001-010-0113

SHEET NUMBER
5