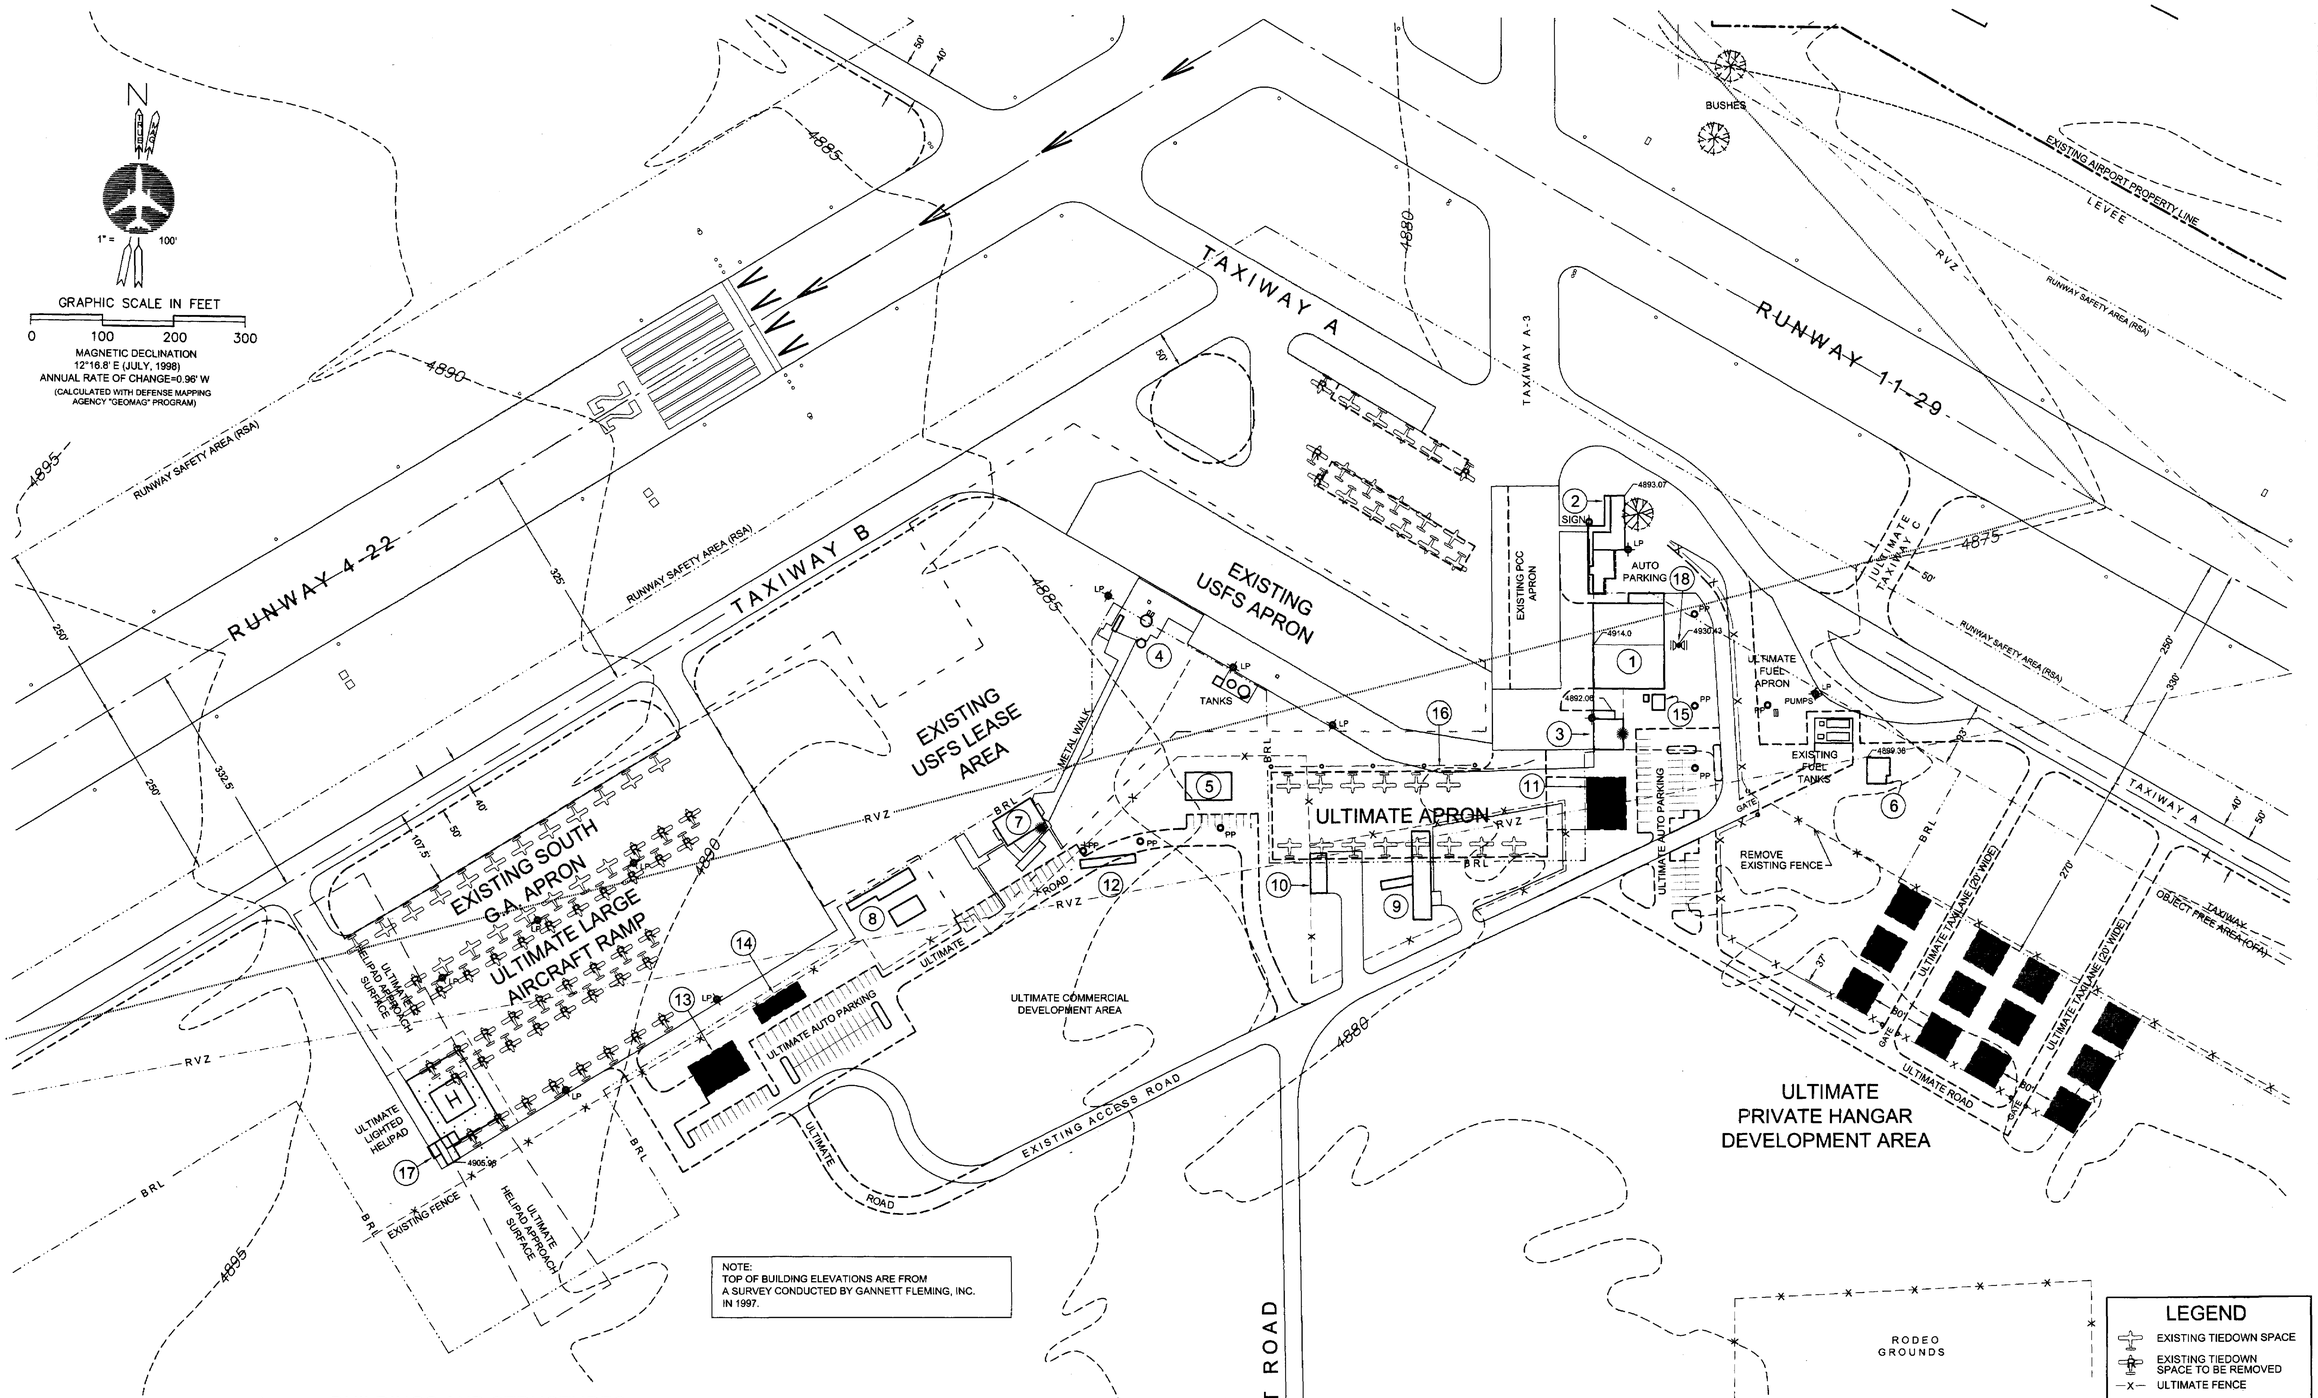

BUILDINGS AND STRUCTURES

1	T.A.T. HANGAR	EXISTING - TO REMAIN	10	ABANDONED WATER DEPT. BUILDING	EXISTING - TO BE REMOVED
2	TERMINAL AND RESTAURANT	EXISTING - TO REMAIN	11	FIXED BASE OPERATOR	ULTIMATE
3	CITY STORAGE BUILDING	EXISTING - TO REMAIN	12	PRIVATE BUILDING (MOBILE)	EXISTING - TO BE REMOVED
4	U.S.F.S. SLURRY PITS	EXISTING - TO REMAIN	13	COMMUTER AIRLINE TERMINAL	ULTIMATE
5	VACANT (WEATHER BUREAU BUILDING)	EXISTING - TO REMAIN	14	FIXED BASE OPERATOR	ULTIMATE
6	VACANT (WEATHER BUREAU BUILDING)	EXISTING - TO REMAIN	15	ELECTRICAL VAULT	EXISTING - TO REMAIN
7	U.S. FOREST SERVICE ADMINISTRATION	EXISTING - TO REMAIN	16	BLAST FENCING	ULTIMATE
8	ANIMAL SHELTER (2 BUILDINGS)	EXISTING - TO REMAIN	17	PORTABLE HANGAR (PRIVATE)	EXISTING - TO BE RELOCATED
9	ABANDONED WATER DEPT. BUILDING	EXISTING - TO BE REMOVED	18	ROTATING BEACON ON TOWER	EXISTING - TO REMAIN

No.	BY	DATE	CHANGE
1	NJP	09/05/02	TERMINAL AREA MODIFIED TO REFLECT CURRENT DESIGN.

REVISIONS

DATE OF DRAWING: SEPT 5, 2002

PLANNER: 09/05/02

ENGINEER: 09/05/02

SHEET 3 OF 11

TERMINAL AREA DRAWING
WINSLOW-LINDBERGH REGIONAL AIRPORT
Winslow, Arizona

Prepared by:
NICHOLAS J. PELA and ASSOCIATES
AVIATION PLANNERS
and
Gannett Fleming
ENGINEERS AND PLANNERS