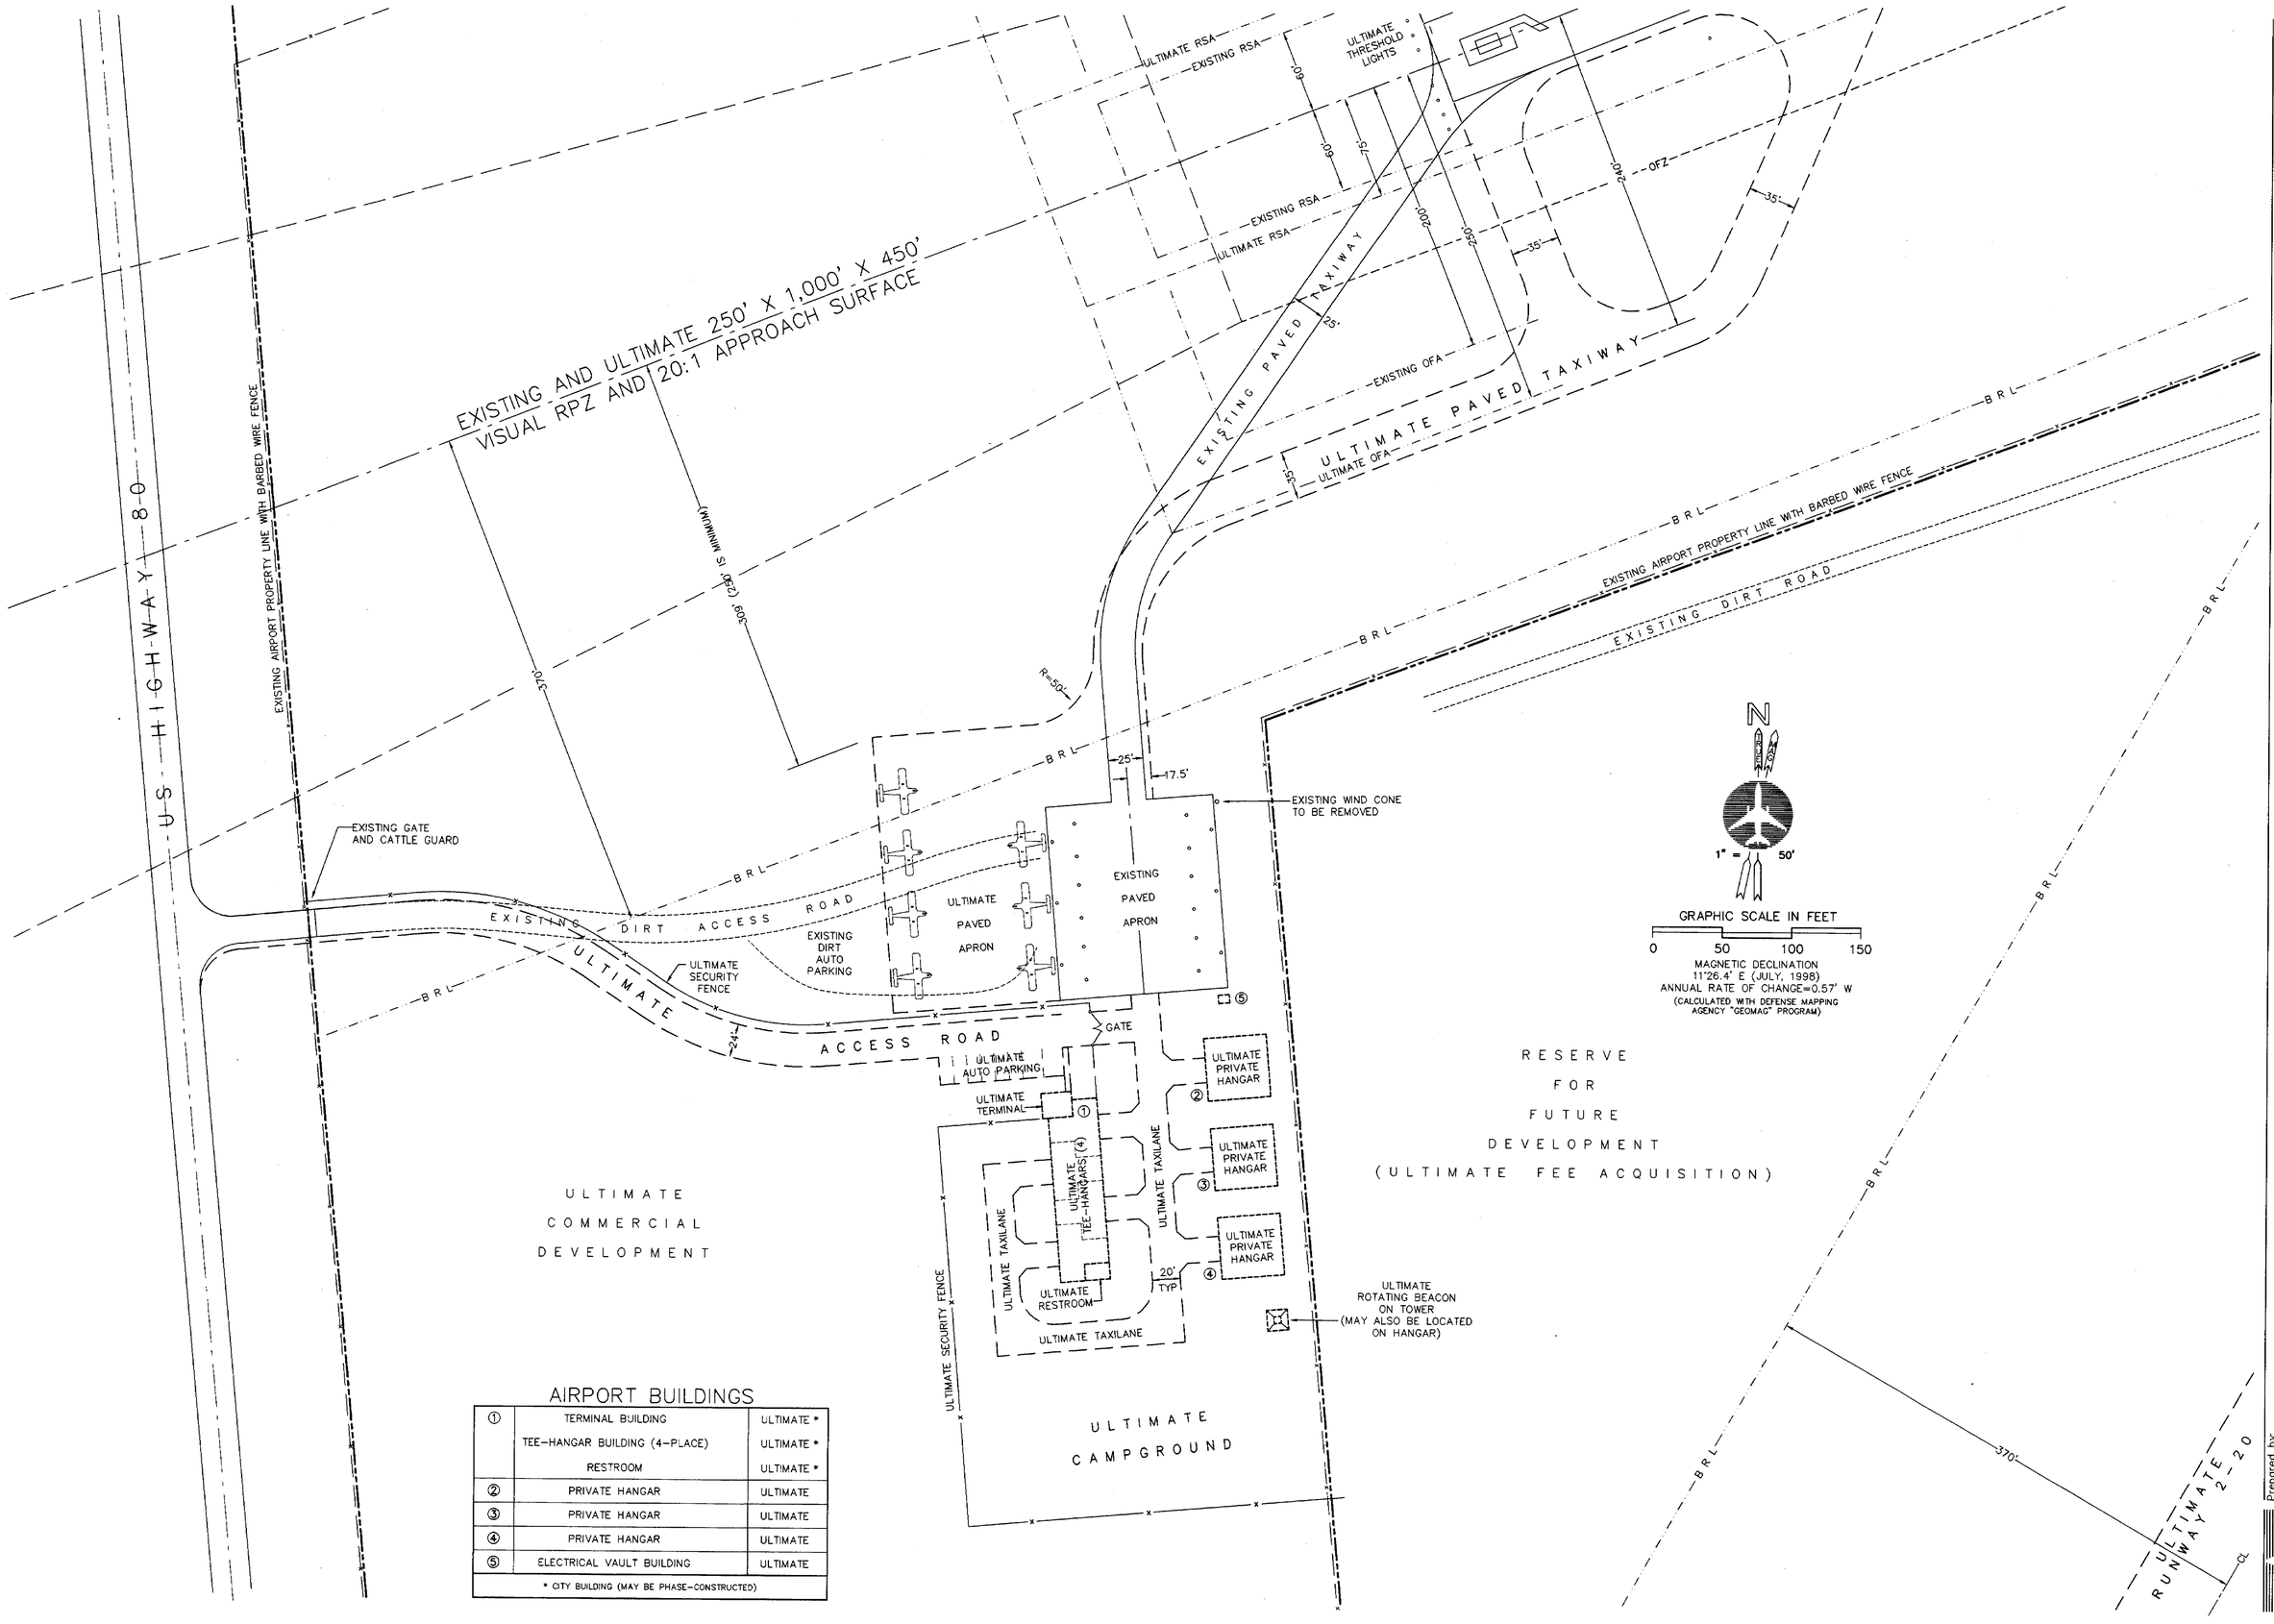

AIRPORT BUILDINGS

①	TERMINAL BUILDING	ULTIMATE *
	TEE-HANGAR BUILDING (4-PLACE)	ULTIMATE *
	RESTROOM	ULTIMATE *
②	PRIVATE HANGAR	ULTIMATE
③	PRIVATE HANGAR	ULTIMATE
④	PRIVATE HANGAR	ULTIMATE
⑤	ELECTRICAL VAULT BUILDING	ULTIMATE
* CITY BUILDING (MAY BE PHASE-CONSTRUCTED)		

PLANNER 09/01/99
ENGINEER 09/01/99

SHEET 3 OF 8

TERMINAL AREA DRAWING
TOMBSTONE MUNICIPAL AIRPORT
Tombstone, Arizona

Prepared by:
NICHOLAS J. PELA and ASSOCIATES
AVIATION PLANNERS
and
Connell Hanning
ENGINEERS AND PLANNERS