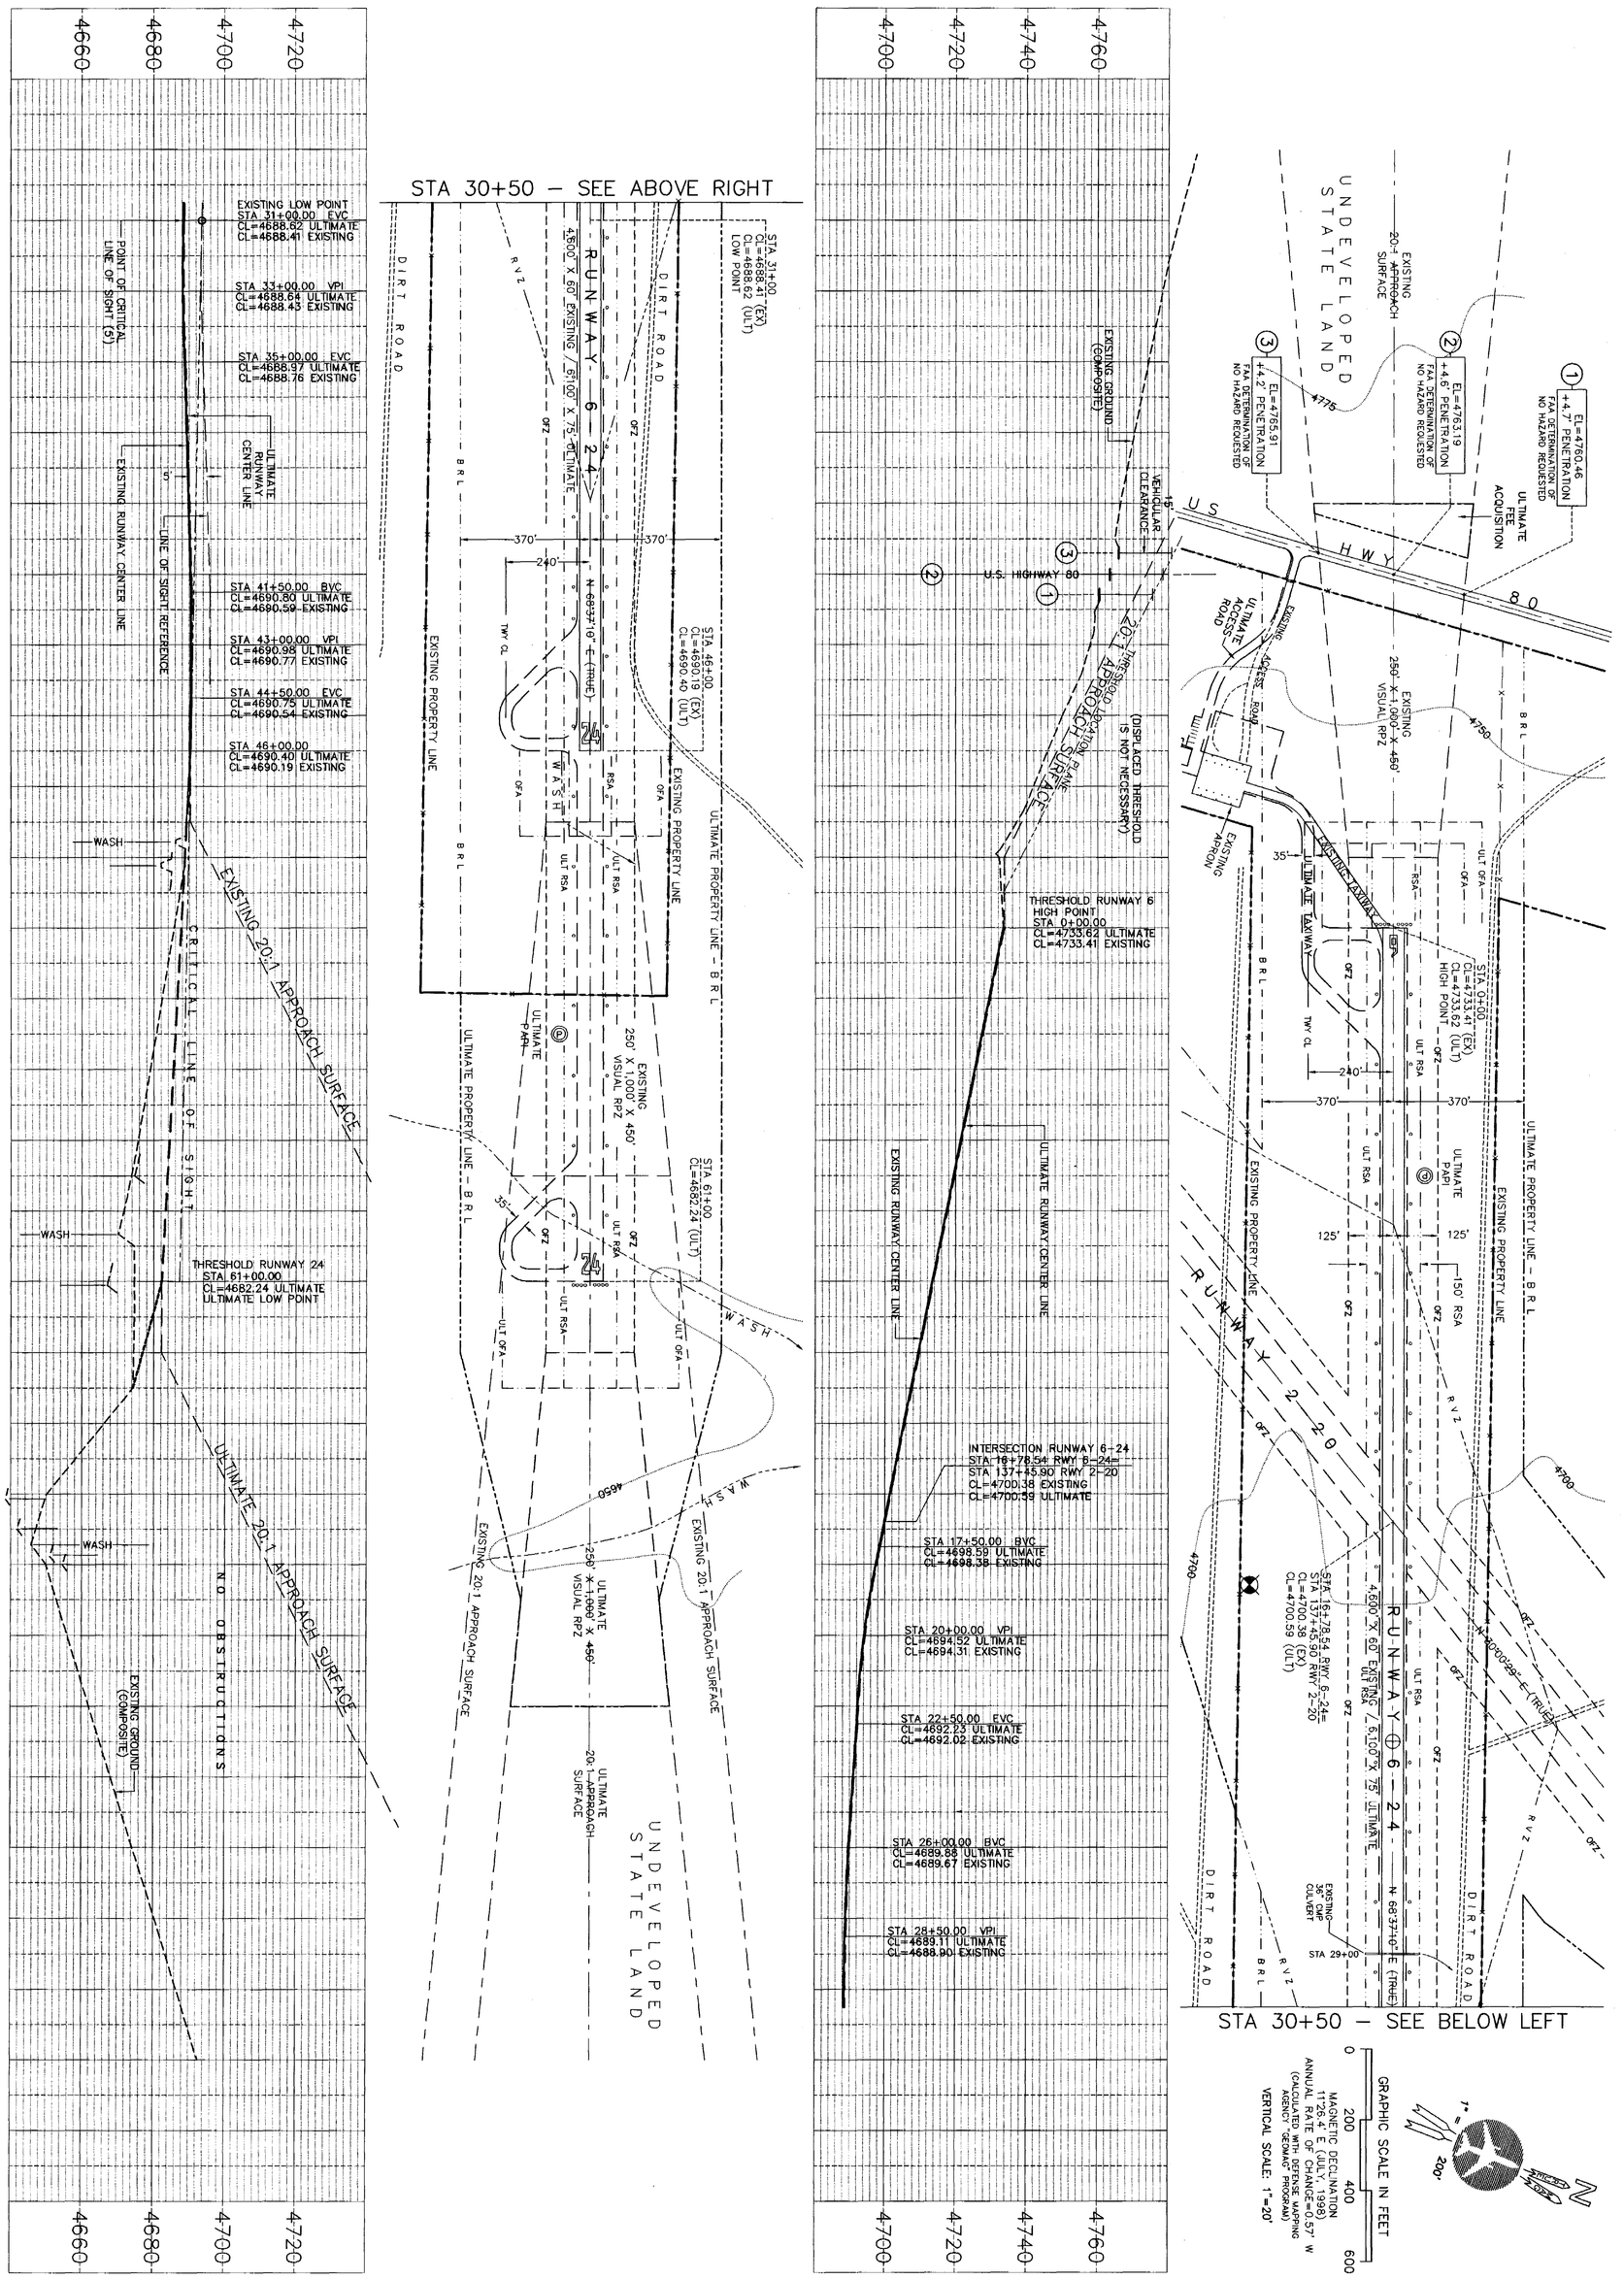

Prepared by:
NICHOLAS J. PELA and ASSOCIATES
AVIATION PLANNERS
and
Gannett Fleming
ENGINEERS AND PLANNERS

RUNWAY 6-24 APPROACH PLAN and PROFILE DRAWING
TOMBSTONE MUNICIPAL AIRPORT
Tombstone, Arizona

PLANNER 09/01/99
ENGINEER 09/01/99

SHEET 5 OF 8