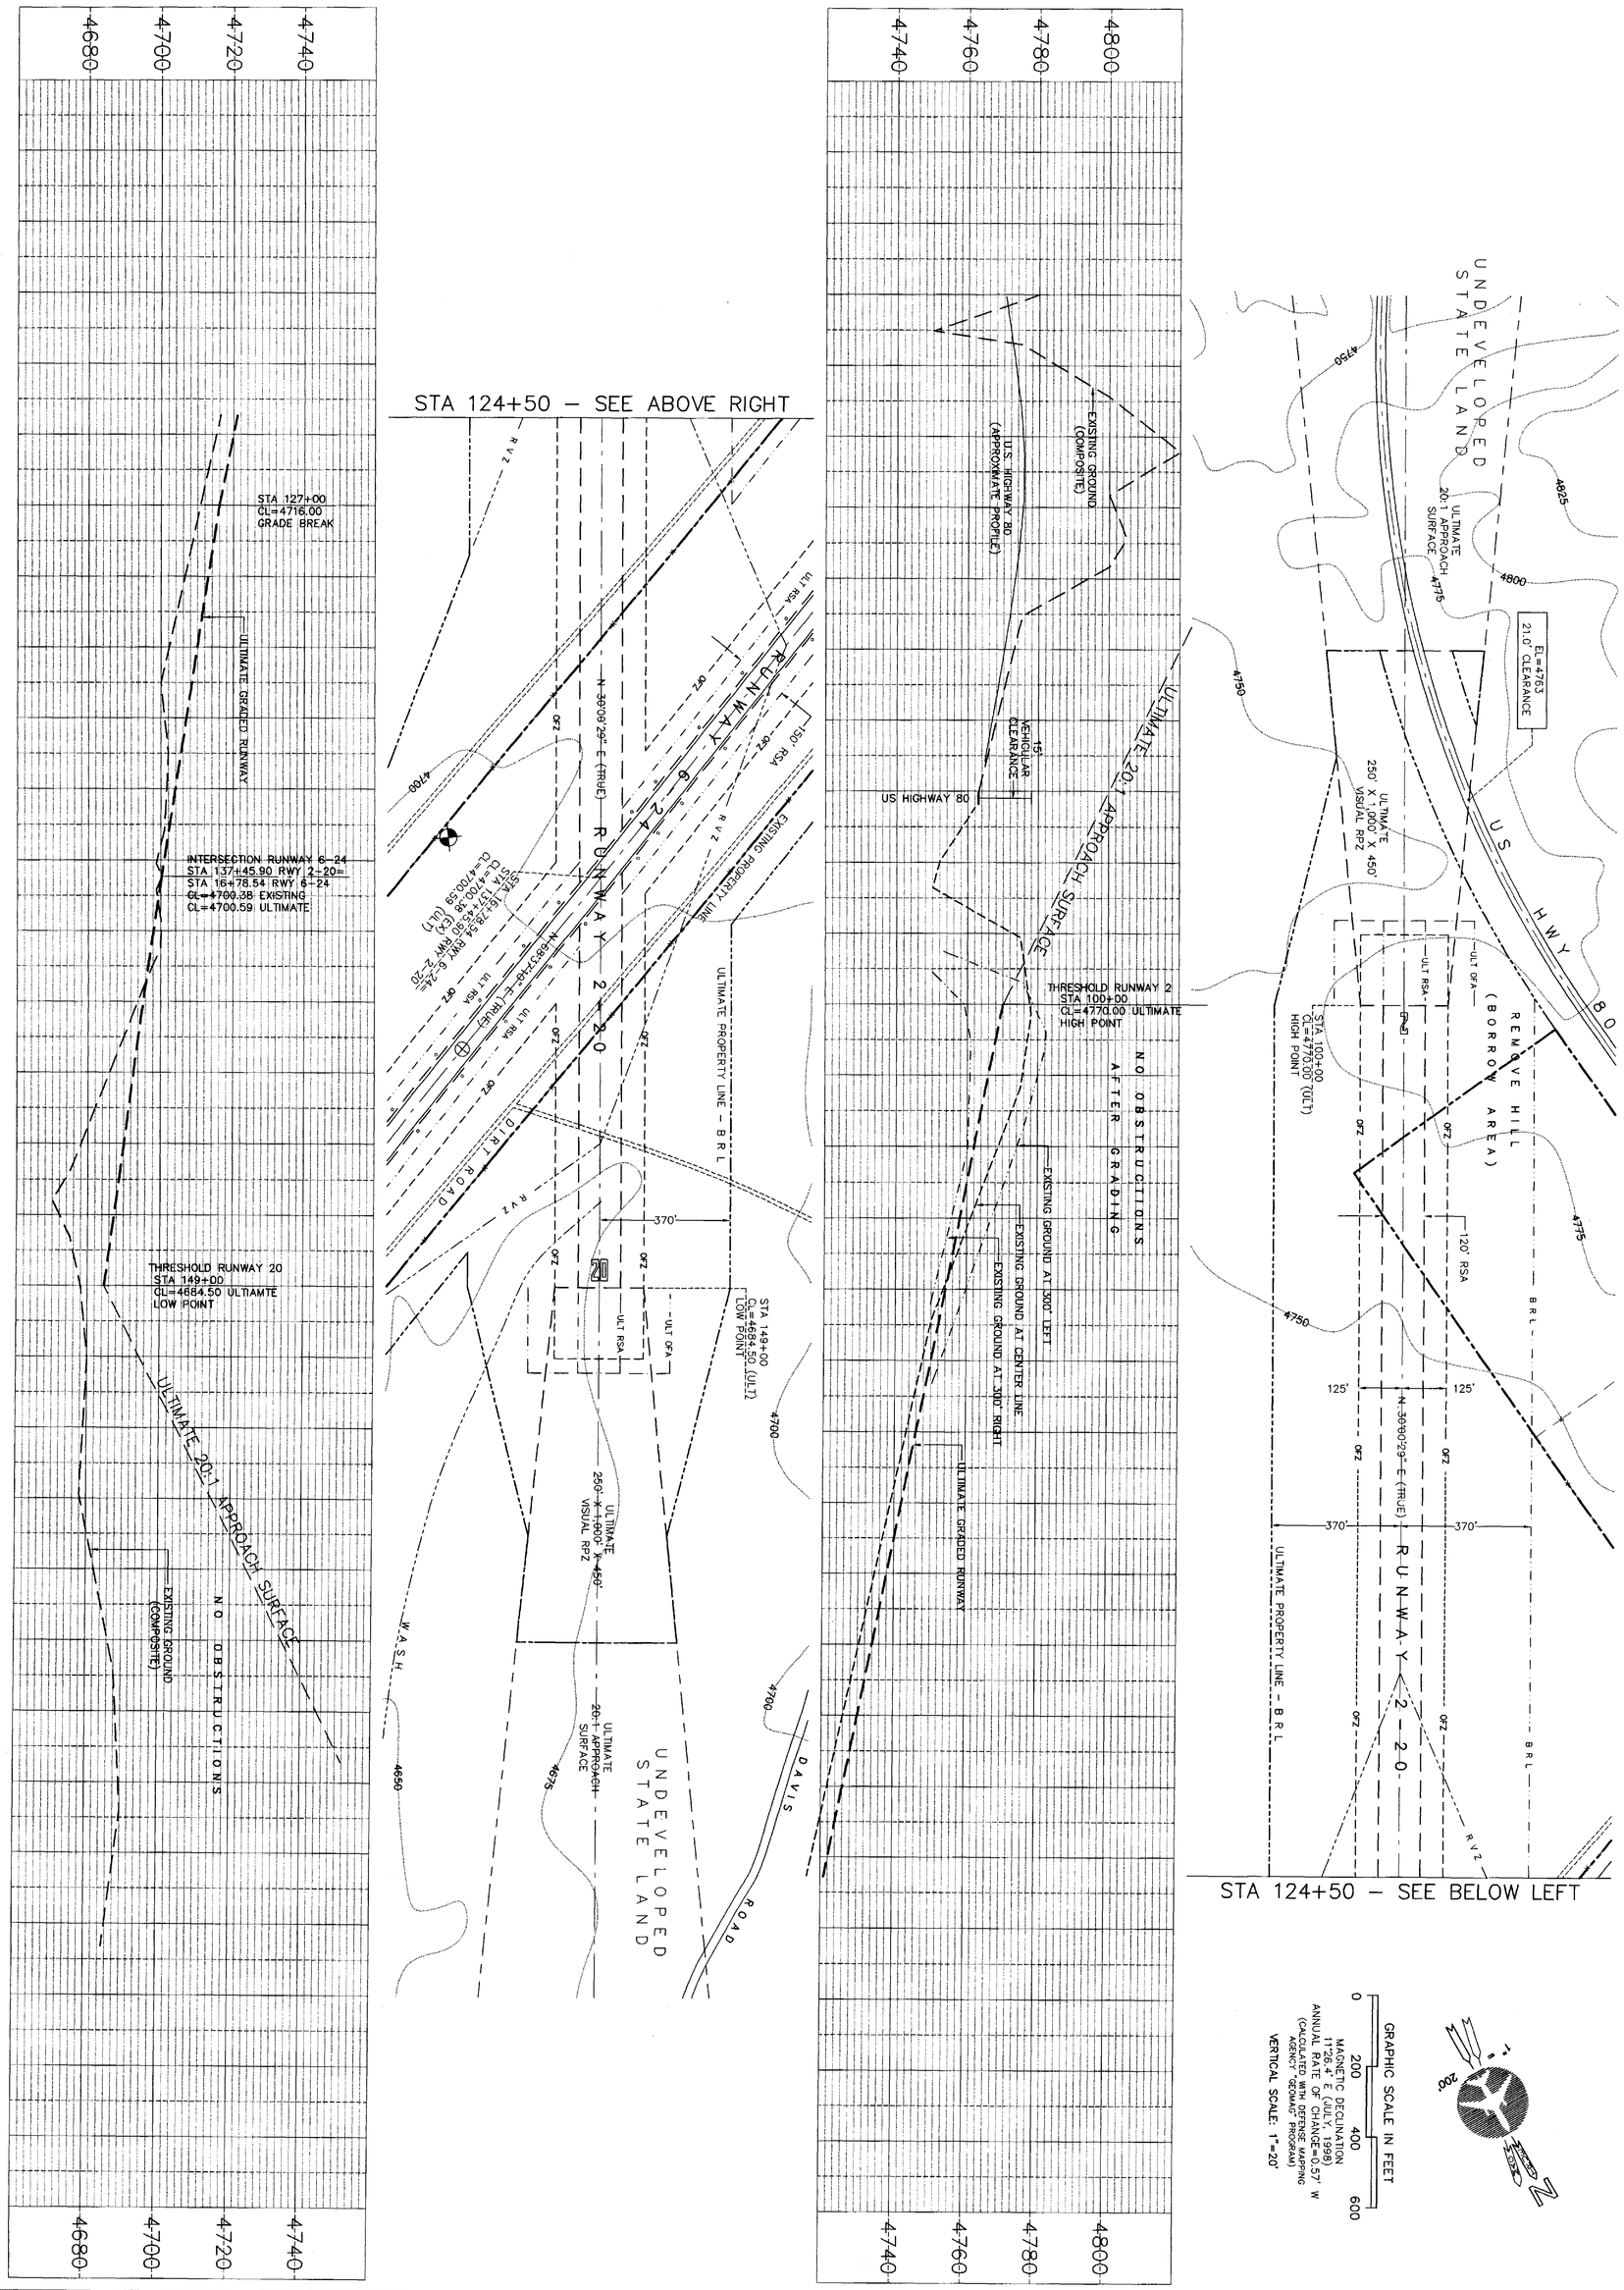

Prepared by:
NICHOLAS J. PELA and ASSOCIATES
AVIATION PLANNERS
and
Gannett Fleming
ENGINEERS AND PLANNERS

RUNWAY 2-20 APPROACH PLAN and PROFILE DRAWING

TOMBSTONE MUNICIPAL AIRPORT

Tombstone, Arizona

PLANNER 09/01/99
ENGINEER 09/01/99

SHEET 6 OF 8