LEGEND

EXISTING	ULTIMATE	DESCRIPTION
		AIRPORT PROPERTY LINE
		AIRPORT REFERENCE POINT (ARP)
		AIRPORT ROTATING BEACON
		AVIGATION EASEMENT (if applicable)
		BUILDING CONSTRUCTION
	BRL	BUILDING RESTRICTION LINE (BRL)
		DRAINAGE
		FACILITY CONSTRUCTION
		FENCING
PAPI-2	PAPI-2	NAVIGATIONAL AID INSTALLATION
		RUNWAY END IDENTIFICATION LIGHTS (REIL)
		RUNWAY THRESHOLD LIGHTS
34 35 / 3 2		SECTION CORNER
		SEGMENTED CIRCLE/LIGHTED WIND TEE
5400		TOPOGRAPHIC CONTOURS
		WIND INDICATOR (Lighted)
		POWER POLE

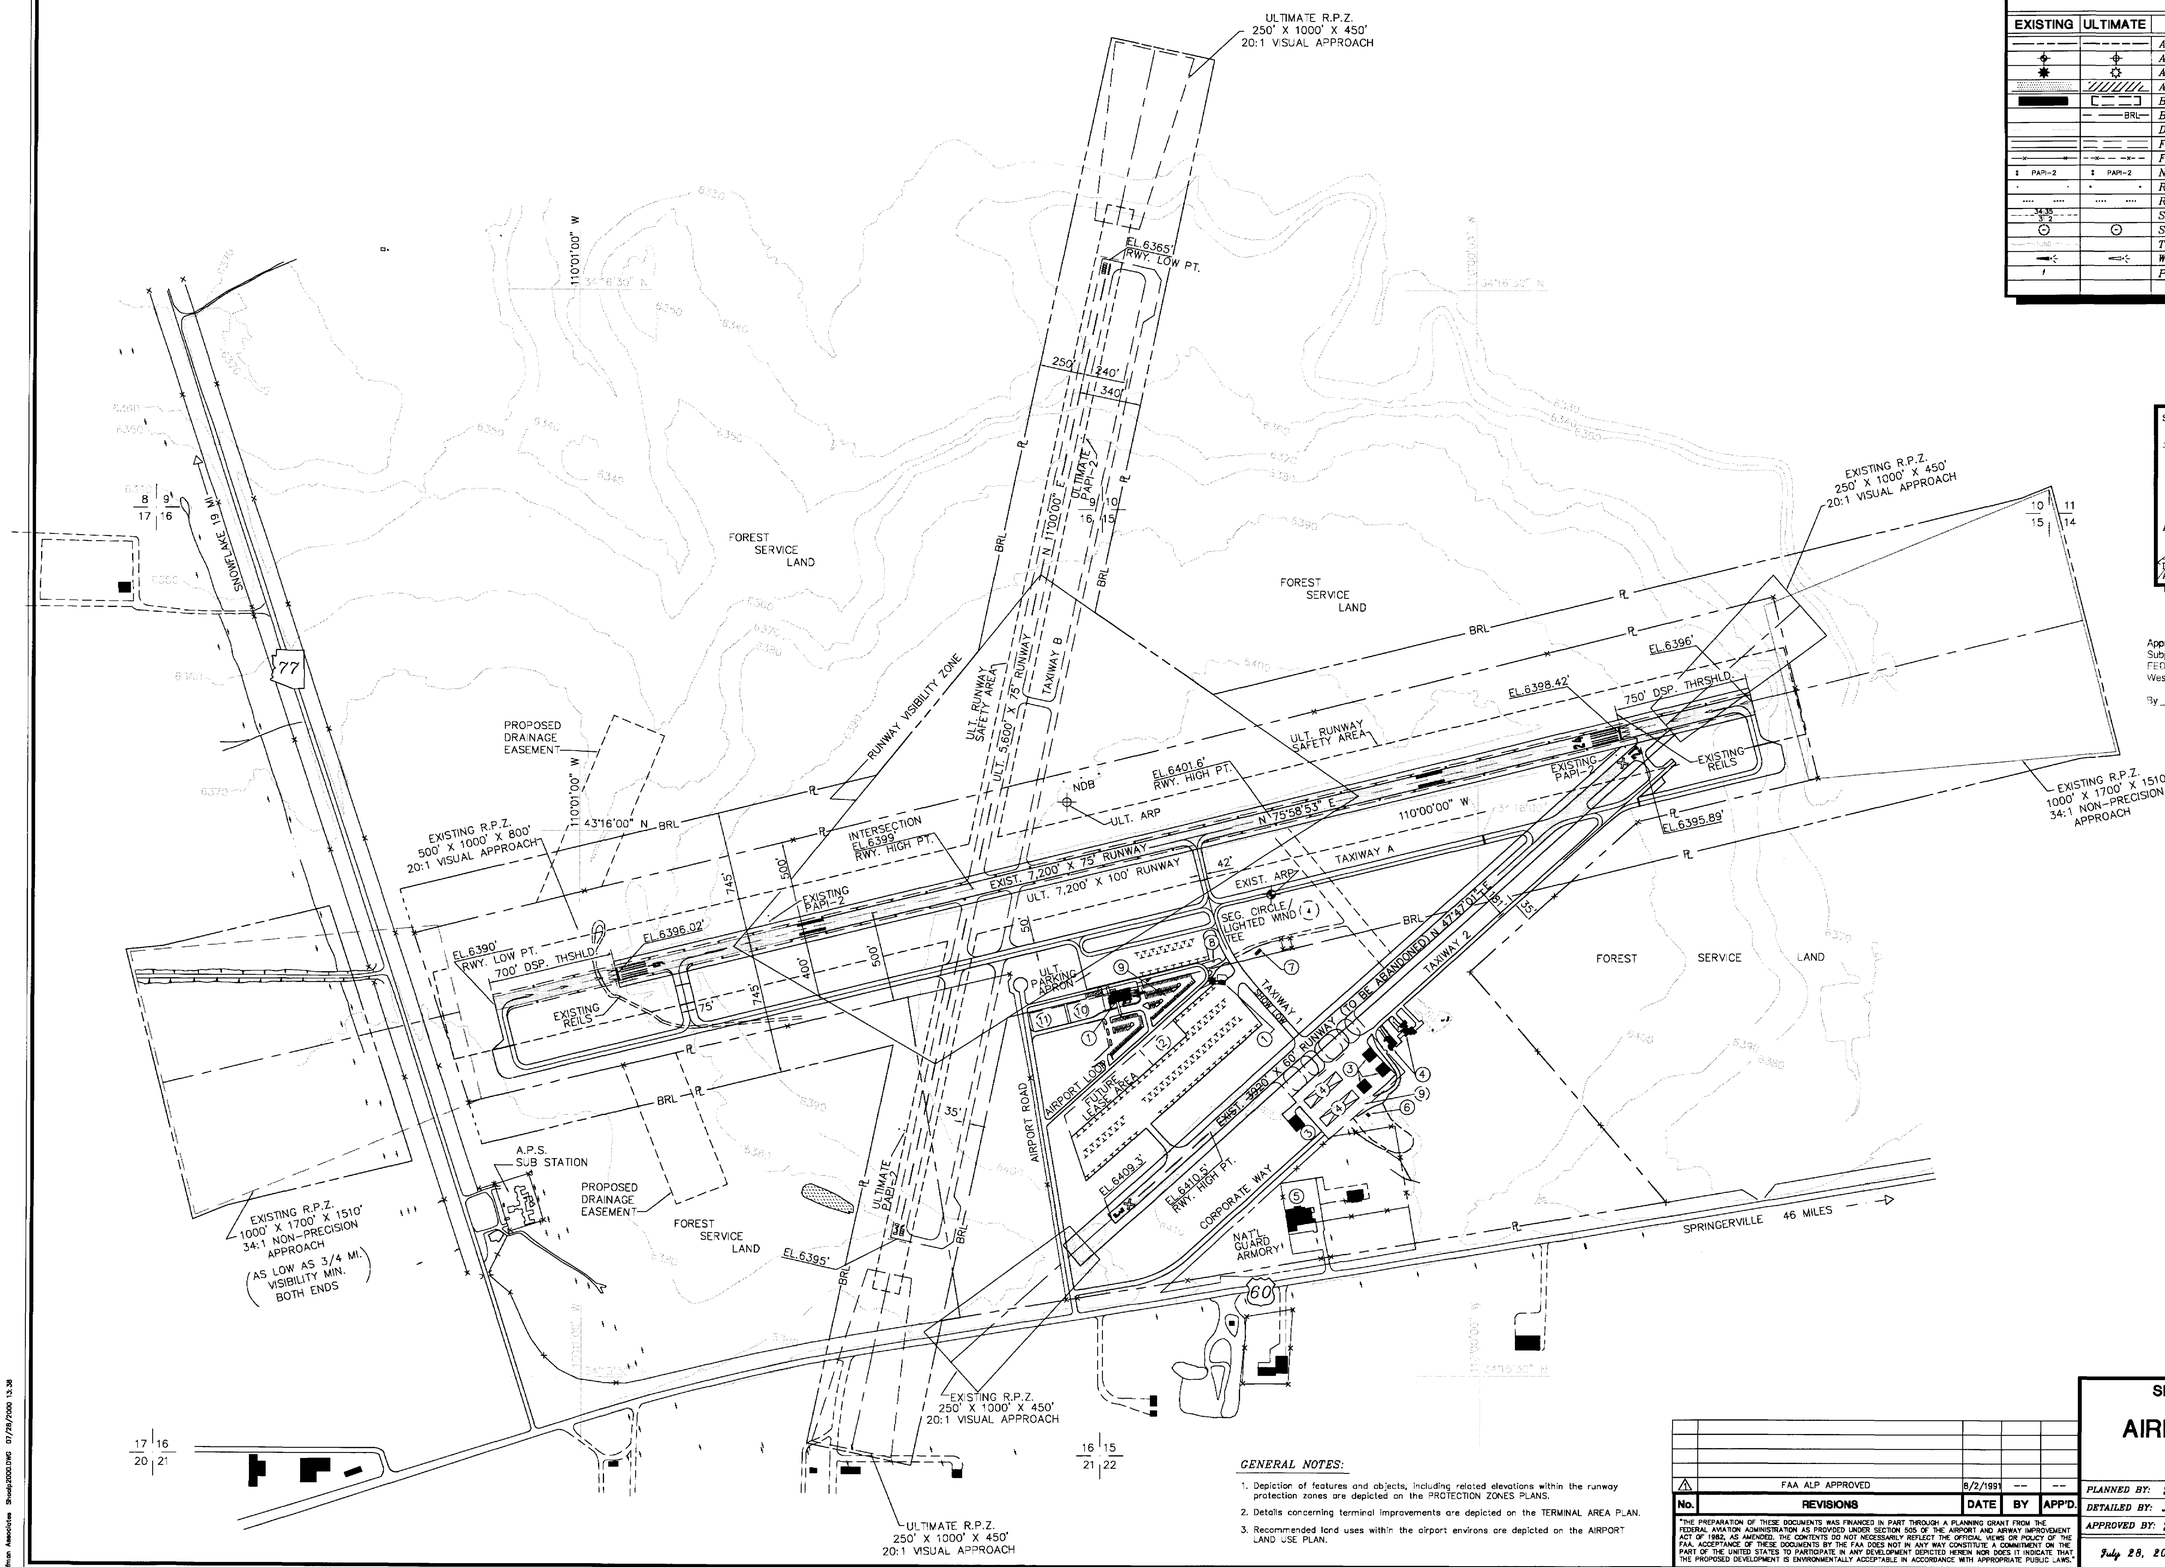

SUBMITTED BY: Coffman Associates ON THE DATE OF:

FOR APPROVAL BY:

CITY OF SHOW LOW

APPROVED BY: ON THE DATE OF:

DENNIS E. WISS, A.E.E. AIRPORT MANAGER 8/1/00

Approved conditionally September 19 2000
Subject to comments contained in our letter dated: 9/18/00
FEDERAL AVIATION ADMINISTRATION
Western-Pacific Region
By _____
Supervisor, Standards Section

GENERAL NOTES:

1. Depiction of features and objects, including related elevations within the runway protection zones are depicted on the PROTECTION ZONES PLANS.
2. Details concerning terminal improvements are depicted on the TERMINAL AREA PLAN.
3. Recommended land uses within the airport environs are depicted on the AIRPORT LAND USE PLAN.

No.	REVISIONS	DATE	BY	APP'D.
1	FAA ALP APPROVED	8/2/1991	--	--

"THE PREPARATION OF THESE DOCUMENTS WAS FINANCED IN PART THROUGH A PLANNING GRANT FROM THE FEDERAL AVIATION ADMINISTRATION AS PROVIDED UNDER SECTION 505 OF THE AIRPORT AND AIRWAY IMPROVEMENT ACT OF 1982, AS AMENDED. THE CONTENTS DO NOT NECESSARILY REFLECT THE OFFICIAL VIEWS OR POLICY OF THE FAA. ACCEPTANCE OF THESE DOCUMENTS BY THE FAA DOES NOT IN ANY WAY CONSTITUTE A COMMITMENT ON THE PART OF THE UNITED STATES TO PARTICIPATE IN ANY DEVELOPMENT DEPICTED HEREIN NOR DOES IT INDICATE THAT THE PROPOSED DEVELOPMENT IS ENVIRONMENTALLY ACCEPTABLE IN ACCORDANCE WITH APPROPRIATE PUBLIC LAWS."

SHOW LOW MUNICIPAL AIRPORT

AIRPORT LAYOUT PLAN

SHOW LOW, ARIZONA

PLANNED BY: James M. Harris P.E.
DETAILED BY: Maggie Rogers / W.E. Holland
APPROVED BY: James M. Harris, P.E.
July 28, 2000 SHEET 2 OF 8

Coffman Associates Airport Consultants

Coffman Associates Show2000.DWG 07/28/2000 13:38