


Drawing: 2VUMALP Update 2011 Sheet 4 - Part 77 dwg Layout: 24x36 Aug 13, 2012, 3:02pm

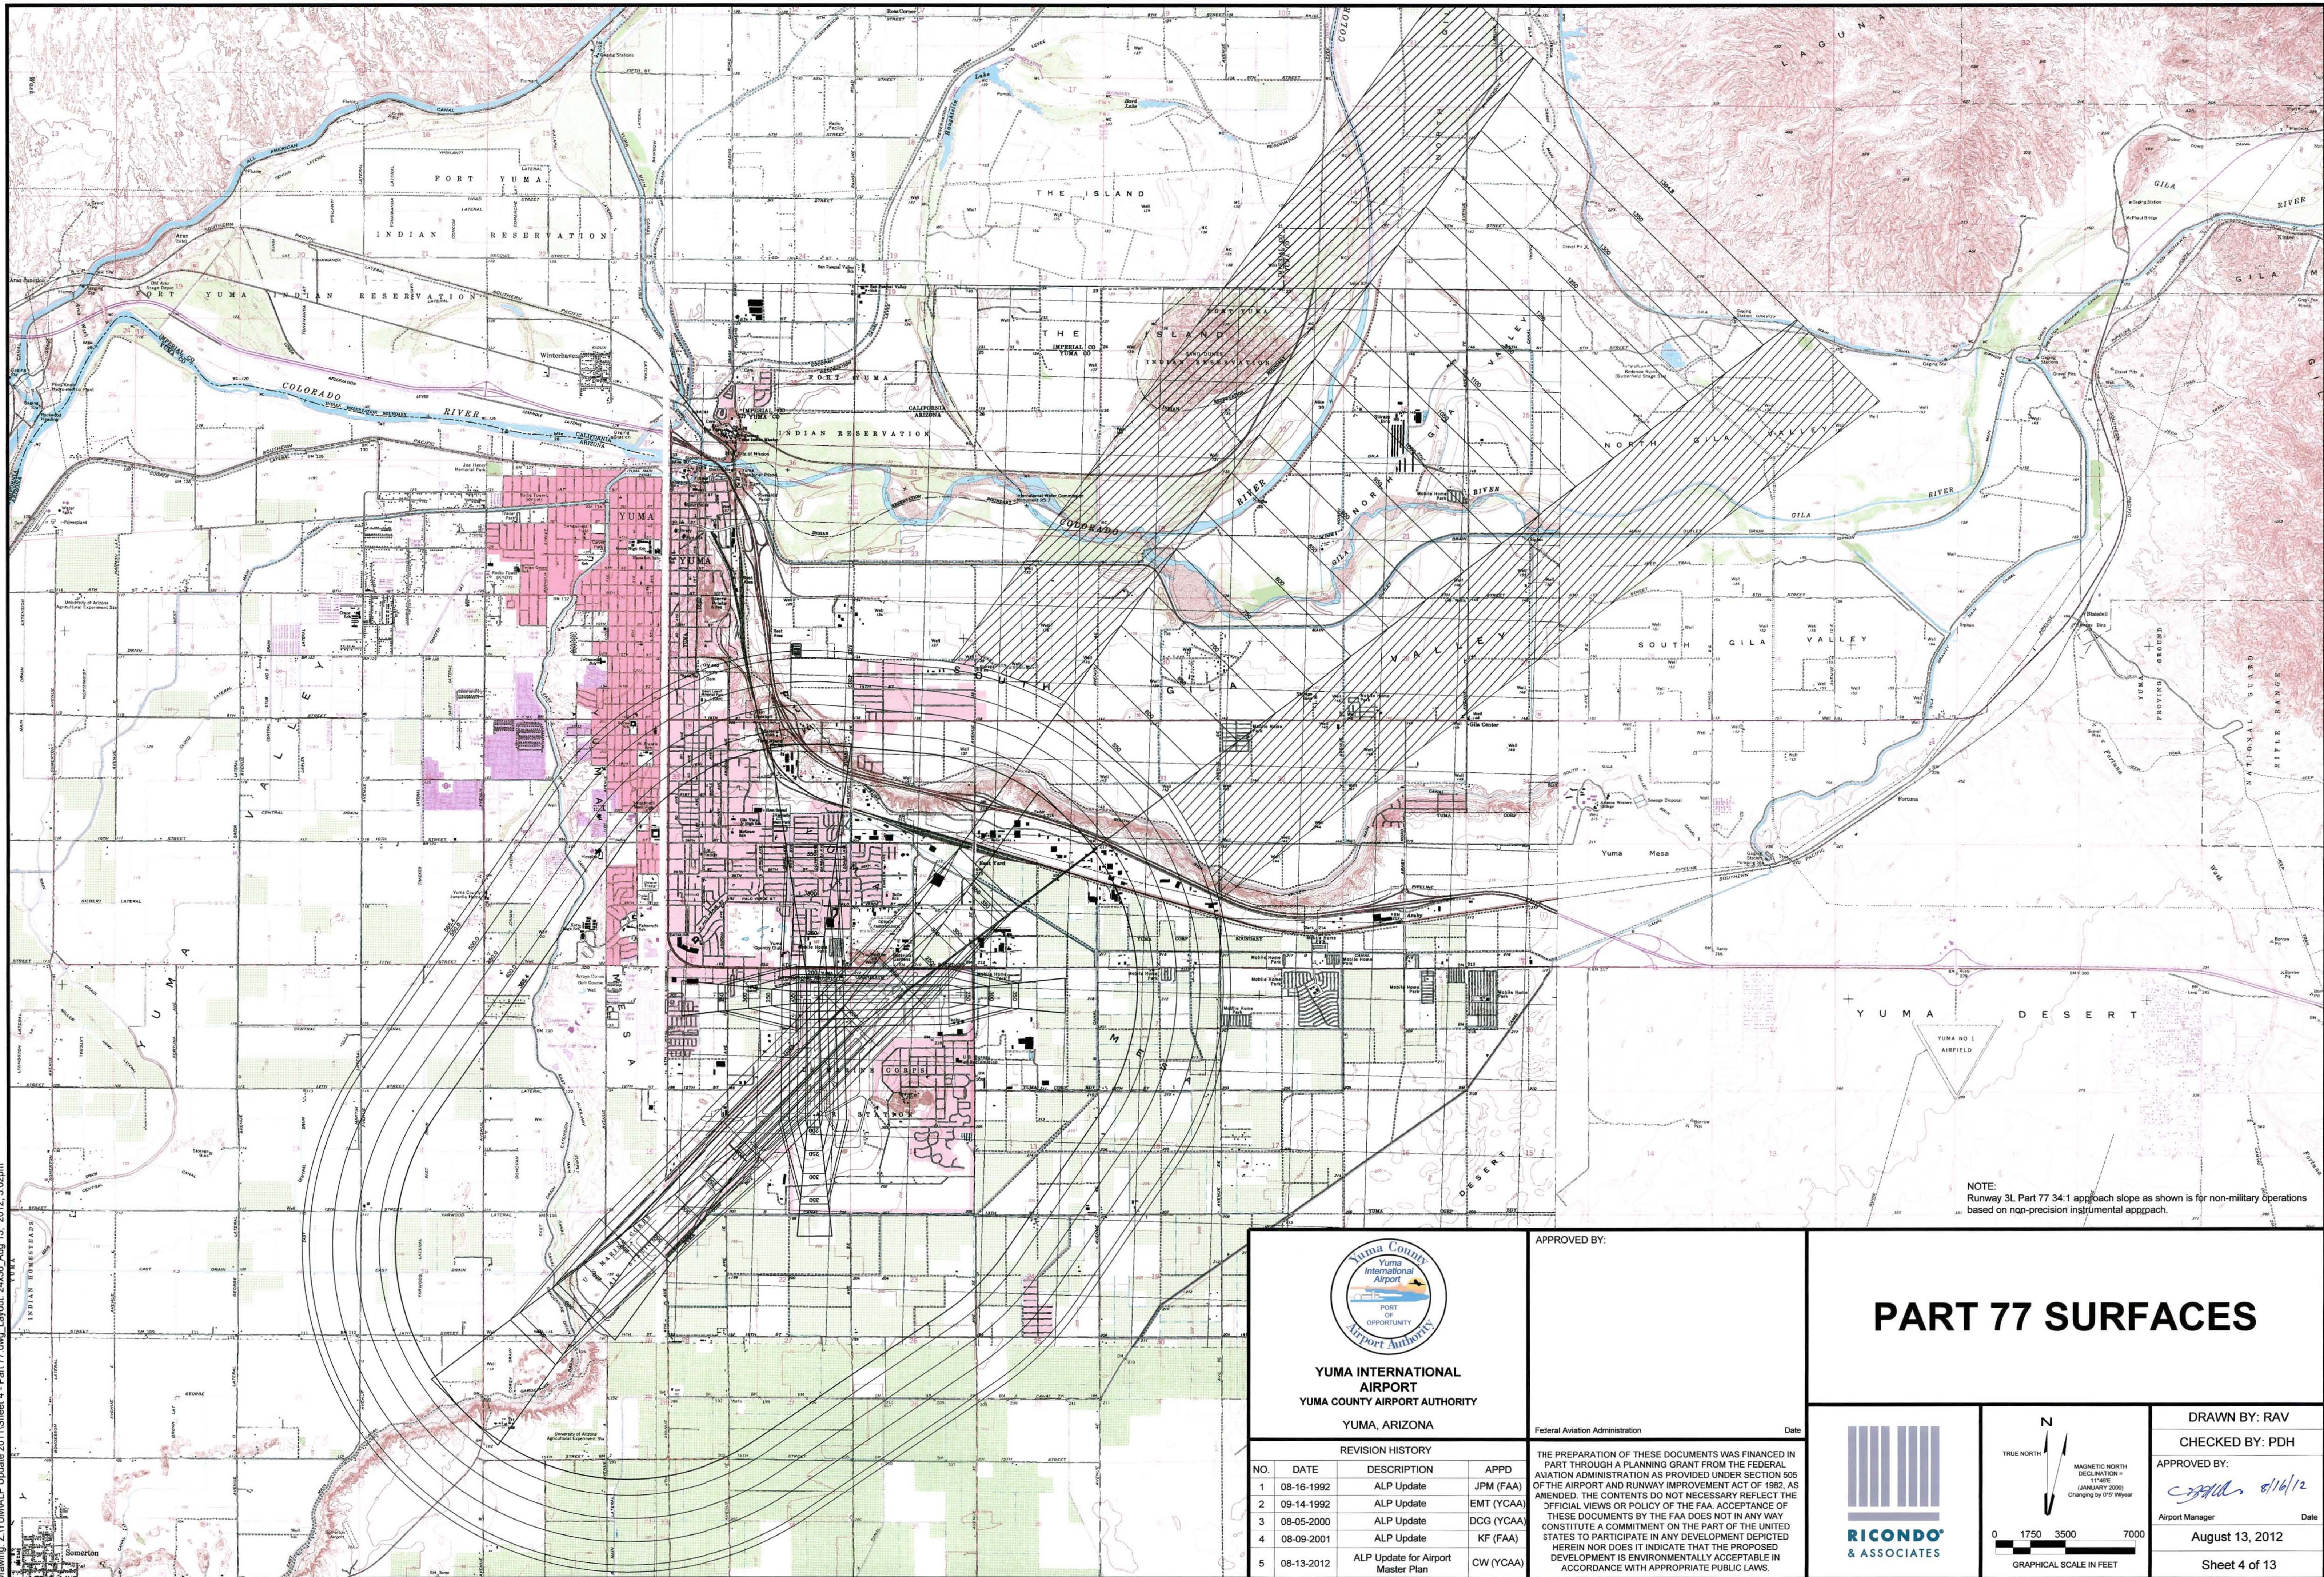

NOTE:  
Runway 3L Part 77 34:1 approach slope as shown is for non-military operations  
based on non-precision instrumental approach.



**YUMA INTERNATIONAL  
AIRPORT**  
YUMA COUNTY AIRPORT AUTHORITY  
YUMA, ARIZONA

APPROVED BY:


Federal Aviation Administration

Date

| REVISION HISTORY |            |                                    |            |
|------------------|------------|------------------------------------|------------|
| NO.              | DATE       | DESCRIPTION                        | APPD       |
| 1                | 08-16-1992 | ALP Update                         | JPM (FAA)  |
| 2                | 09-14-1992 | ALP Update                         | EMT (YCAA) |
| 3                | 08-05-2000 | ALP Update                         | DCG (YCAA) |
| 4                | 08-09-2001 | ALP Update                         | KF (FAA)   |
| 5                | 08-13-2012 | ALP Update for Airport Master Plan | CW (YCAA)  |

THE PREPARATION OF THESE DOCUMENTS WAS FINANCED IN PART THROUGH A PLANNING GRANT FROM THE FEDERAL AVIATION ADMINISTRATION AS PROVIDED UNDER SECTION 505 OF THE AIRPORT AND RUNWAY IMPROVEMENT ACT OF 1982, AS AMENDED. THE CONTENTS DO NOT NECESSARILY REFLECT THE OFFICIAL VIEWS OR POLICY OF THE FAA. ACCEPTANCE OF THESE DOCUMENTS BY THE FAA DOES NOT IN ANY WAY CONSTITUTE A COMMITMENT ON THE PART OF THE UNITED STATES TO PARTICIPATE IN ANY DEVELOPMENT DEPICTED HEREIN NOR DOES IT INDICATE THAT THE PROPOSED DEVELOPMENT IS ENVIRONMENTALLY ACCEPTABLE IN ACCORDANCE WITH APPROPRIATE PUBLIC LAWS.

## PART 77 SURFACES

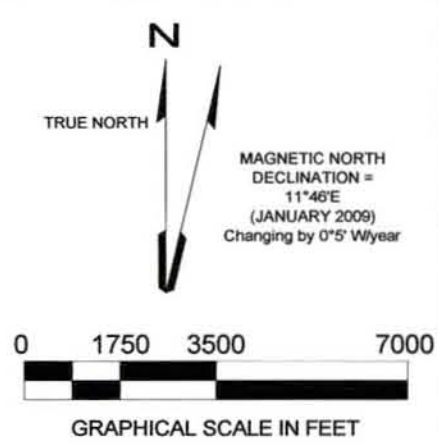

DRAWN BY: RAV  
CHECKED BY: PDH  
APPROVED BY:  
*[Signature]* 8/16/12  
Airport Manager Date  
August 13, 2012  
Sheet 4 of 13