Click here for I-10 Index

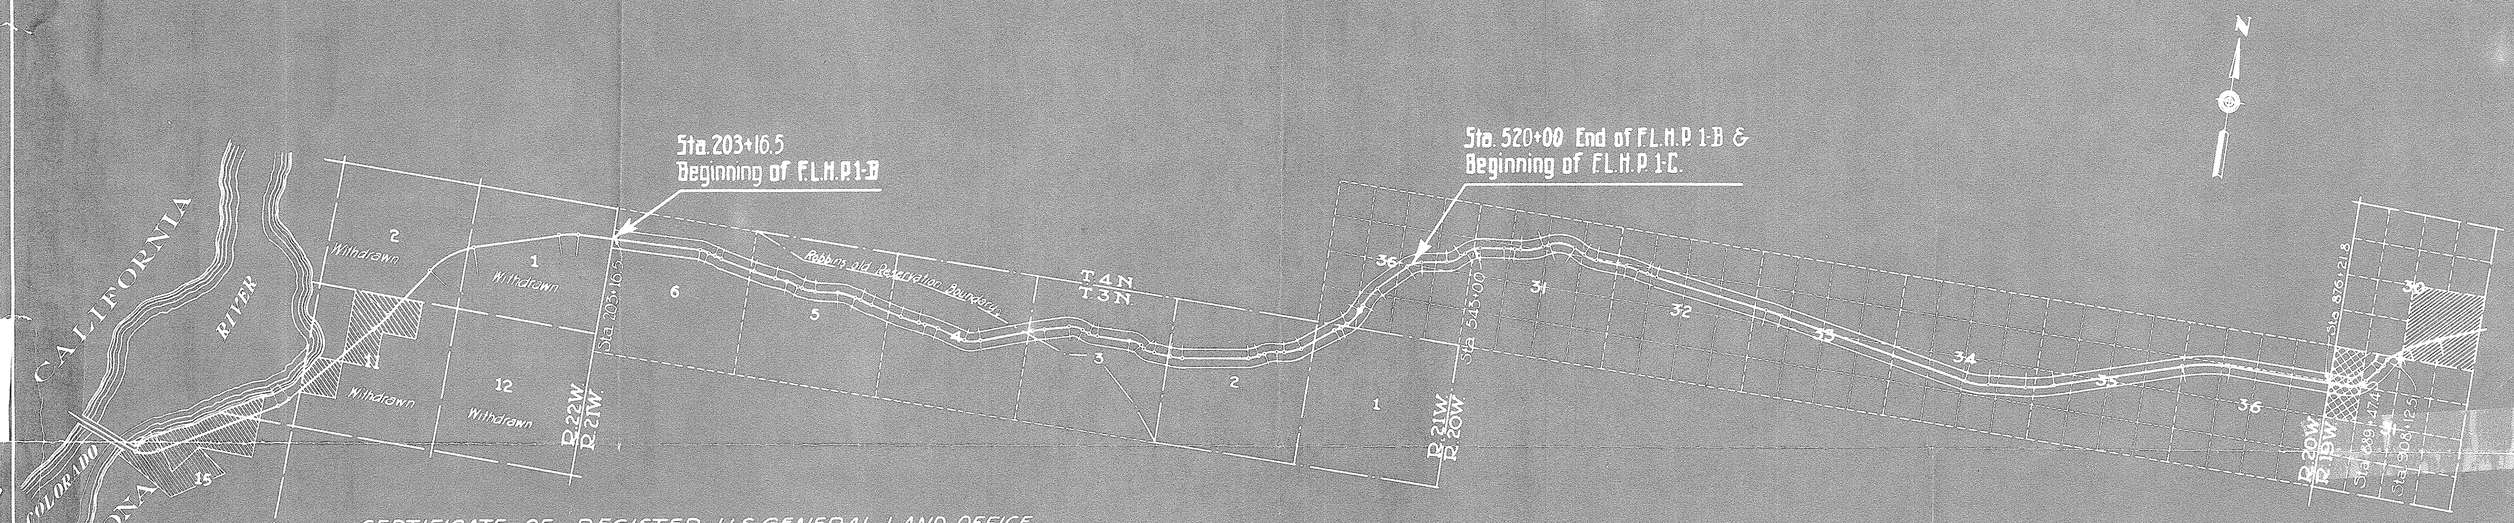

CERTIFICATE OF REGISTER U.S. GENERAL LAND OFFICE

I hereby certify that the records of this office, the following parcels of land, through which Arizona Federal Lands Project as shown by this sketch passes is unappropriated and unreserved public land.

Section 36 T.4N. R.21W. G.&S.R.B.&M. and Sec. 1-2-3-4-5-&6 T.3N. R.21W. G.&S.R.B.&M.

Mar. 1, 1932 [signature] Register

DEPARTMENT OF THE INTERIOR

Pursuant to the provisions of Sec. 17 of the Act of Congress 42 Statue 212, approved November 9, 1921, this map is approved as to a highway right of way 400 feet wide through Section 36 T.4N. R.21W. and Sections 1-2-3-4-5-&6 T.3N. R.21W. G.&S.R.B.&M.

YUMA COUNTY ARIZONA.

Subject to all valid existing rights but reserving rights of way for canals and ditches crossing said highway right of way and constructed by authority of the United States.

____ ____ 1932 ____ ____ Secretary.

LEGEND

SECTIONS THROUGH UNAPPROPRIATED AND UNRESERVED PUBLIC LAND

SECTIONS THROUGH PATENTED LAND

SECTIONS THROUGH HOMESTEAD ENTRY

SCALE IN MILES

0 1/2 1 2

1" = 3000'

ARIZONA HIGHWAY DEPARTMENT

MAP SHOWING UNAPPROPRIATED AND UNRESERVED PUBLIC LAND, THROUGH WHICH PROPOSED FEDERAL LAND PROJECT No. 1B PASSES AND THROUGH WHICH A STATE HIGHWAY RIGHT OF WAY 400 FEET WIDE IS REQUESTED IN TOWNSHIPS 3&4 NORTH RANGE 21W. G.&S.R.B.&M.

[signature] STATE ENGINEER