C-2-T-266

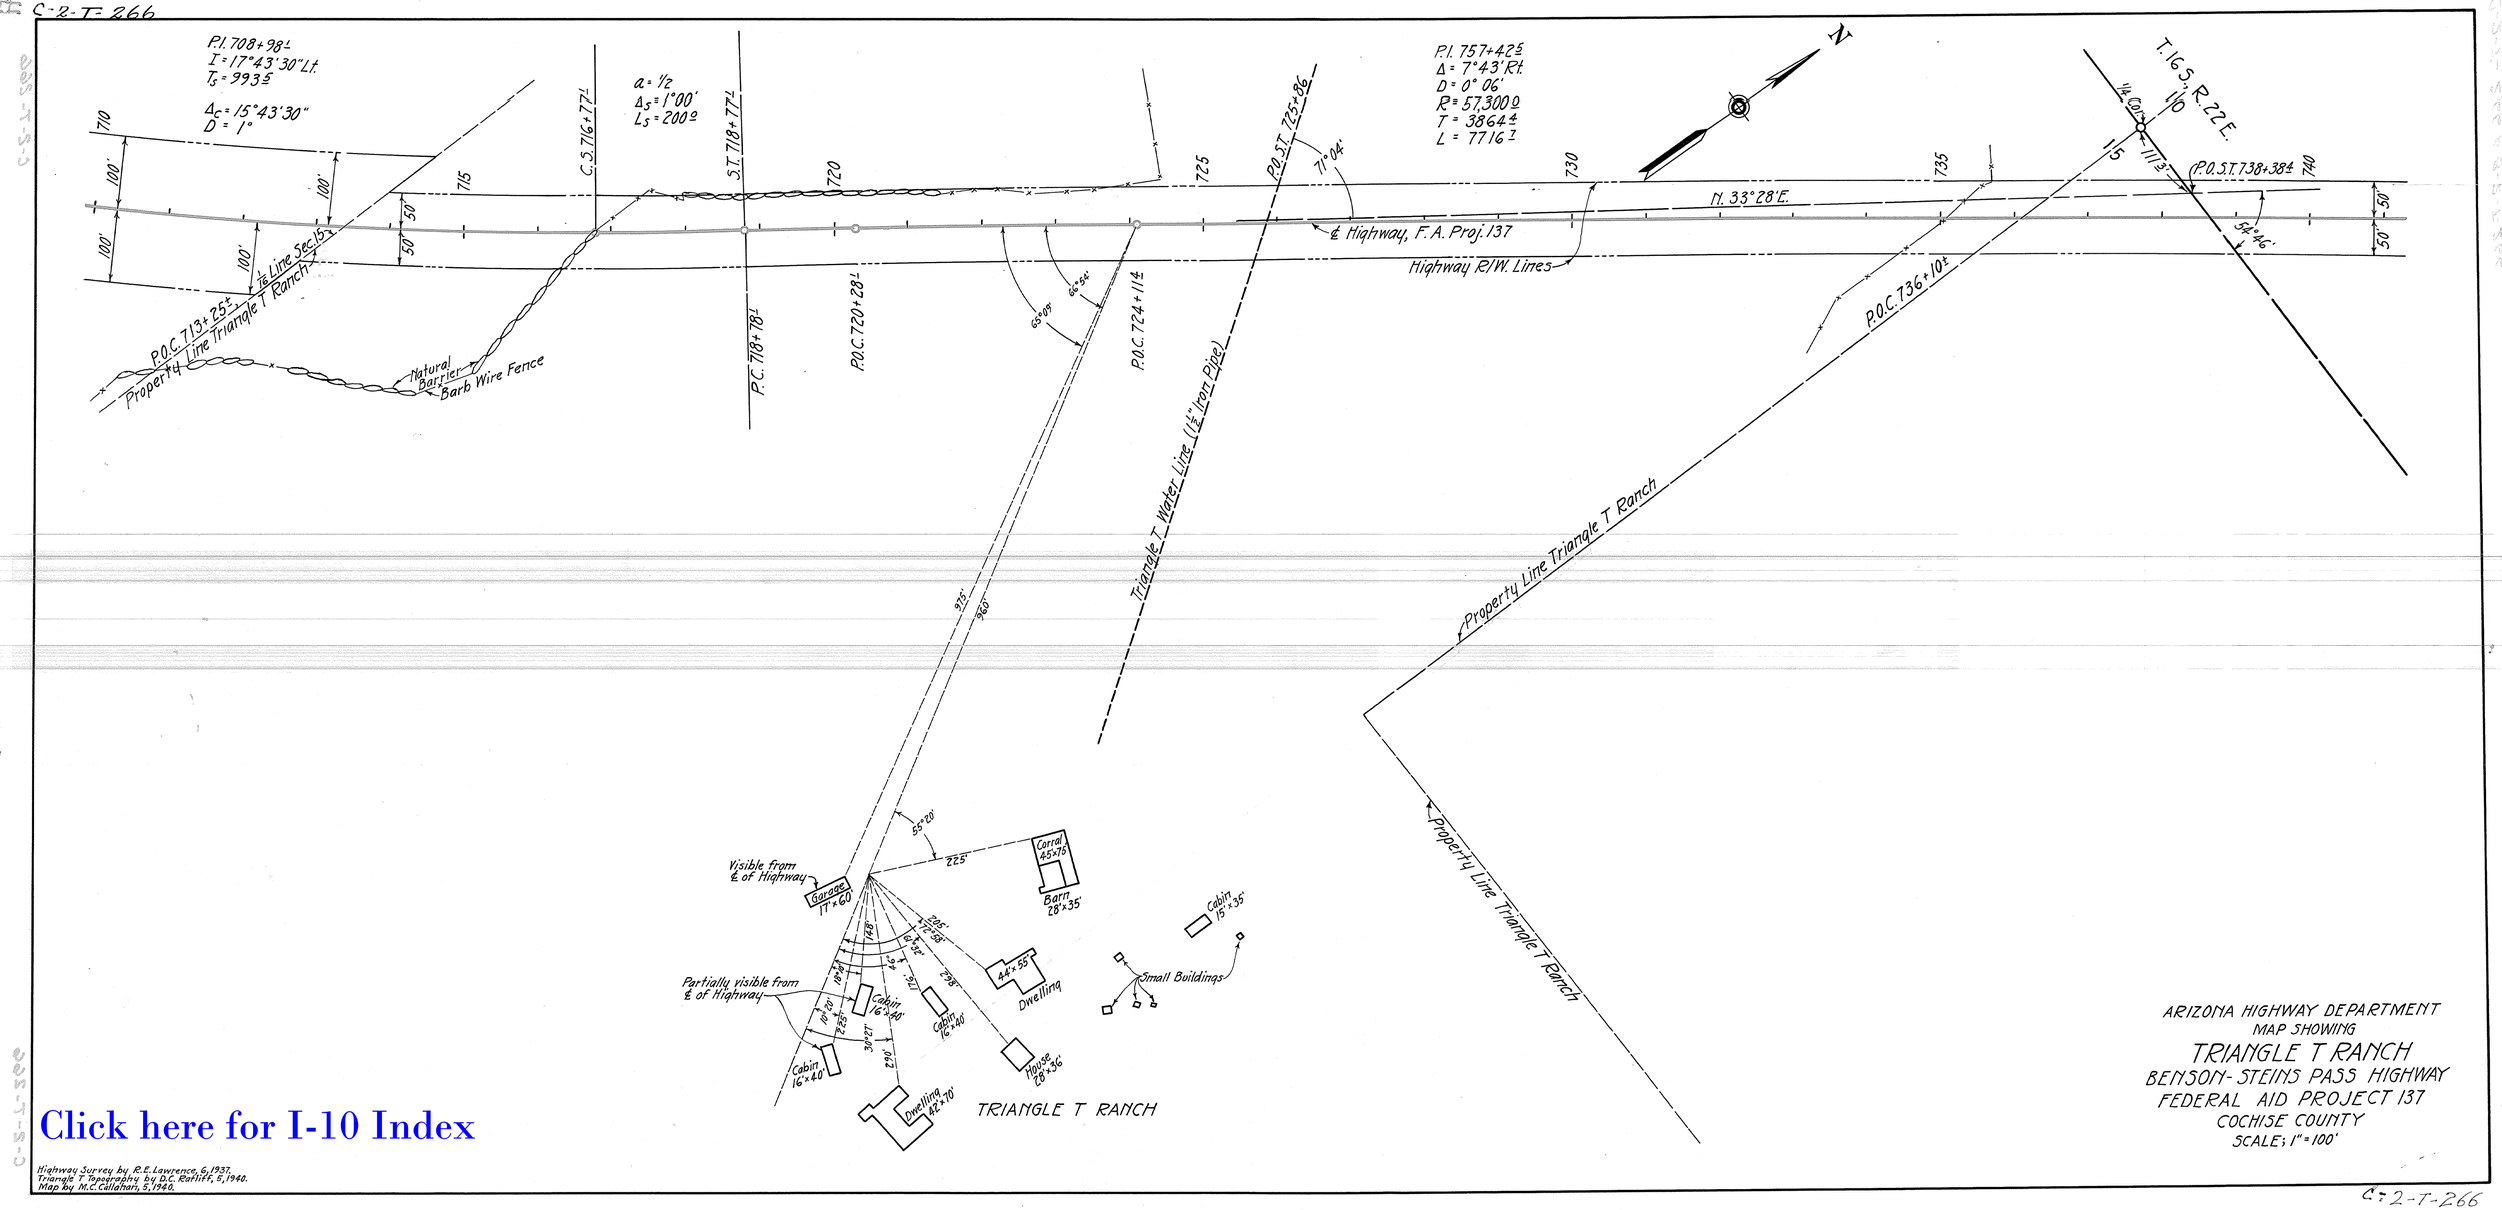

Click here for I-10 Index

Highway Survey by R.E. Lawrence, 6, 1937.
Triangle T Topography by D.C. Ratliff, 5, 1940.
Map by M.C. Callahan, 5, 1940.

C-2-T-266