"E" Brady D-73


E Brady

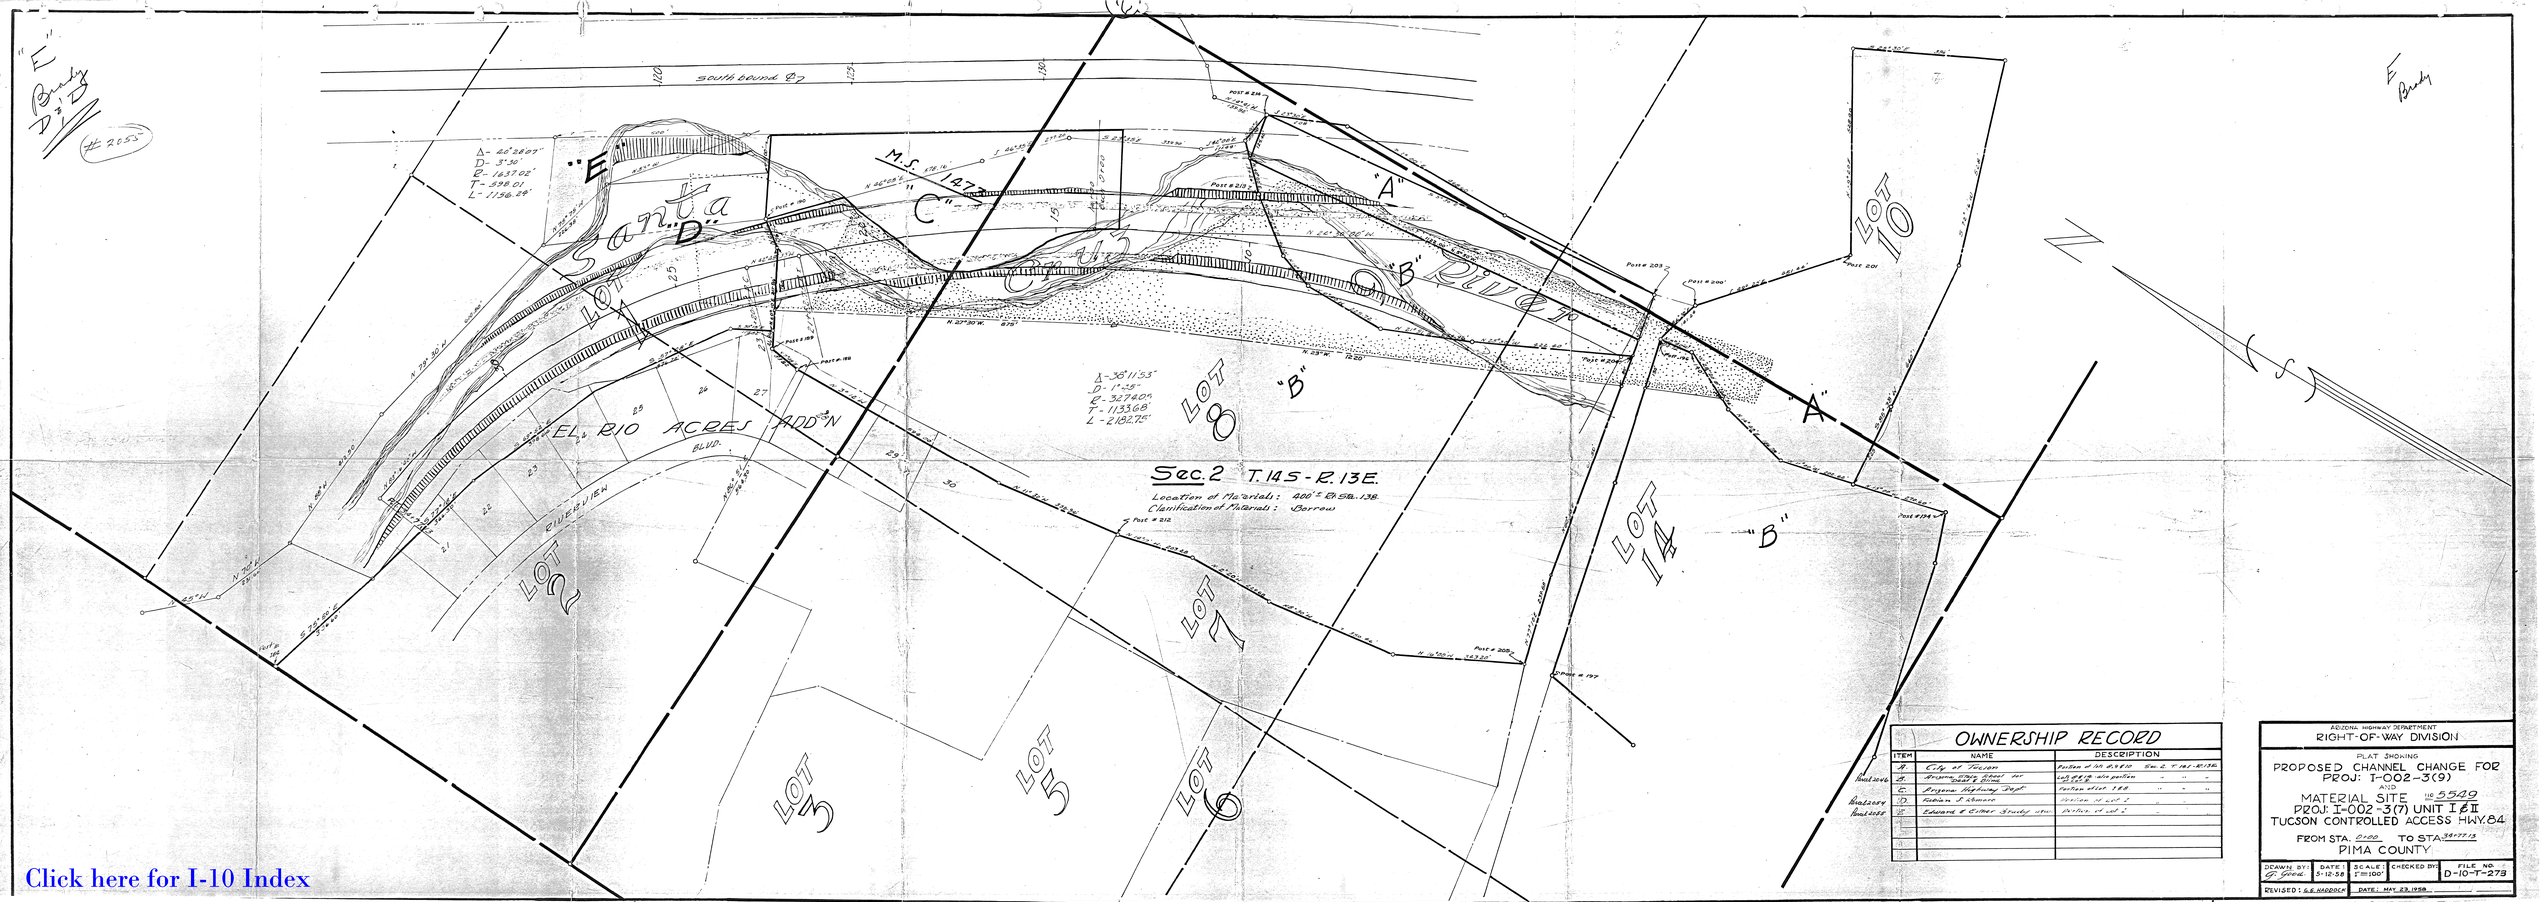

OWNERSHIP RECORD

	ITEM	NAME	DESCRIPTION
Road 2654	A	City of Tucson	Portion of lots 8 & 9 El Rio Acres Sec. 2 T. 14 S - R. 13 E.
	C	Arizona Highway Dept.	Portion of lot 1 & 2
Road 2654	D	Fabian & Romero	Portion of lot 2
Road 2655	E	Edward & Esther Grundy et ux.	Portion of lot 2

ARIZONA HIGHWAY DEPARTMENT
RIGHT-OF-WAY DIVISION

PLAT SHOWING
PROPOSED CHANNEL CHANGE FOR
PROJ: I-002-3(9)
AND
MATERIAL SITE No. 5549
PROJ: I-002-3(7) UNIT I & II
TUCSON CONTROLLED ACCESS HWY. 84
FROM STA. 0+00 TO STA. 38+77.13
PIMA COUNTY

DRAWN BY:	DATE:	SCALE:	CHECKED BY:	FILE NO.
G. Good	5-12-58	1" = 100'		D-10-T-273

REVISED: G.E. HADDOCK DATE: MAY 23, 1958

Click here for I-10 Index