REVISIONS			
DESCRIPTION	DATE	BY	CHKD

OWNERSHIP RECORD					
ITEM	OWNER	DESCRIPTION	FEET	TOTAL	MILES

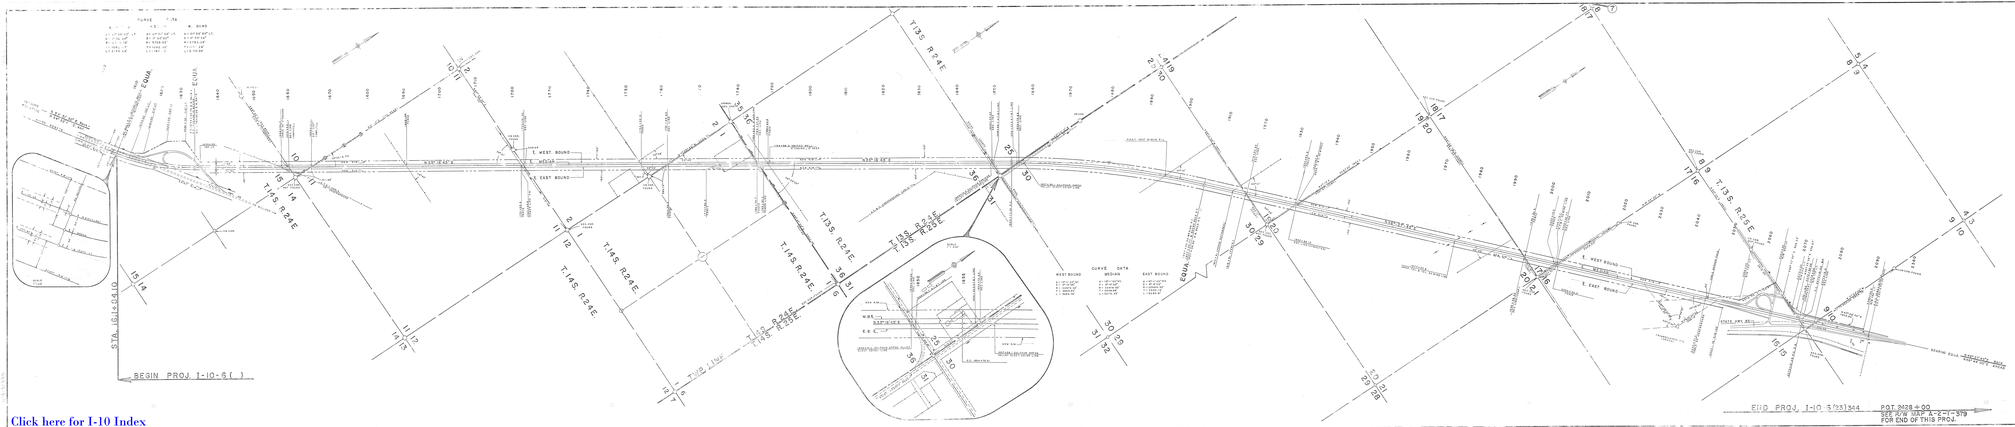

ARIZONA HIGHWAY DEPARTMENT
RIGHT OF WAY DIVISION

RIGHT OF WAY MAP OF
BENSON-STEINS PASS
INTERSTATE HWY. RD.
WILCOX - LORENA SEC.
IN THE SE 1/4 OF SECTION 36 T.13 S. R.24 E.
AND THE NE 1/4 OF SECTION 1 T.14 S. R.24 E.
COCHISE COUNTY

DESIGNED		DRAWN	
CHECKED		DATE	
APPROVED		SCALE	1" = 100'
		SHEET	1 OF 1
		DRAWING NO.	

Click here for I-10 Index