CASA GRANDE - TUCSON HWY.
MARANA T.I. - PRINCE ROAD
PIMA COUNTY

Click here for I-10 Index

REVISIONS				
C.O. No.	DATE	BY	DESCRIPTION
6379	2-15-85	KRS	Revised owner Par. 10-479.
6964	2-27-85	RLR	Added bank prot. & chng. widths of haul rd. & bank prot. etc. Bid(89)
"	"	"	
7076	7-3-85	JMG	Revised Owner Par. 10-480

PROJECT NO.	ER-10-4(89)
DRAWING NO.	D-10-T-346
SHEET NO.	1 OF 1
DRAWN BY	A.M. CRUZ
DATE COMP.	10-19-84
SCALE	1" = 100'

AS BLT I-10-4(33), AS BLT I-10-4(34)
HARD COPY I-10-4(28)R/W, ER-10-4(76)R/W -- CHECKED BY

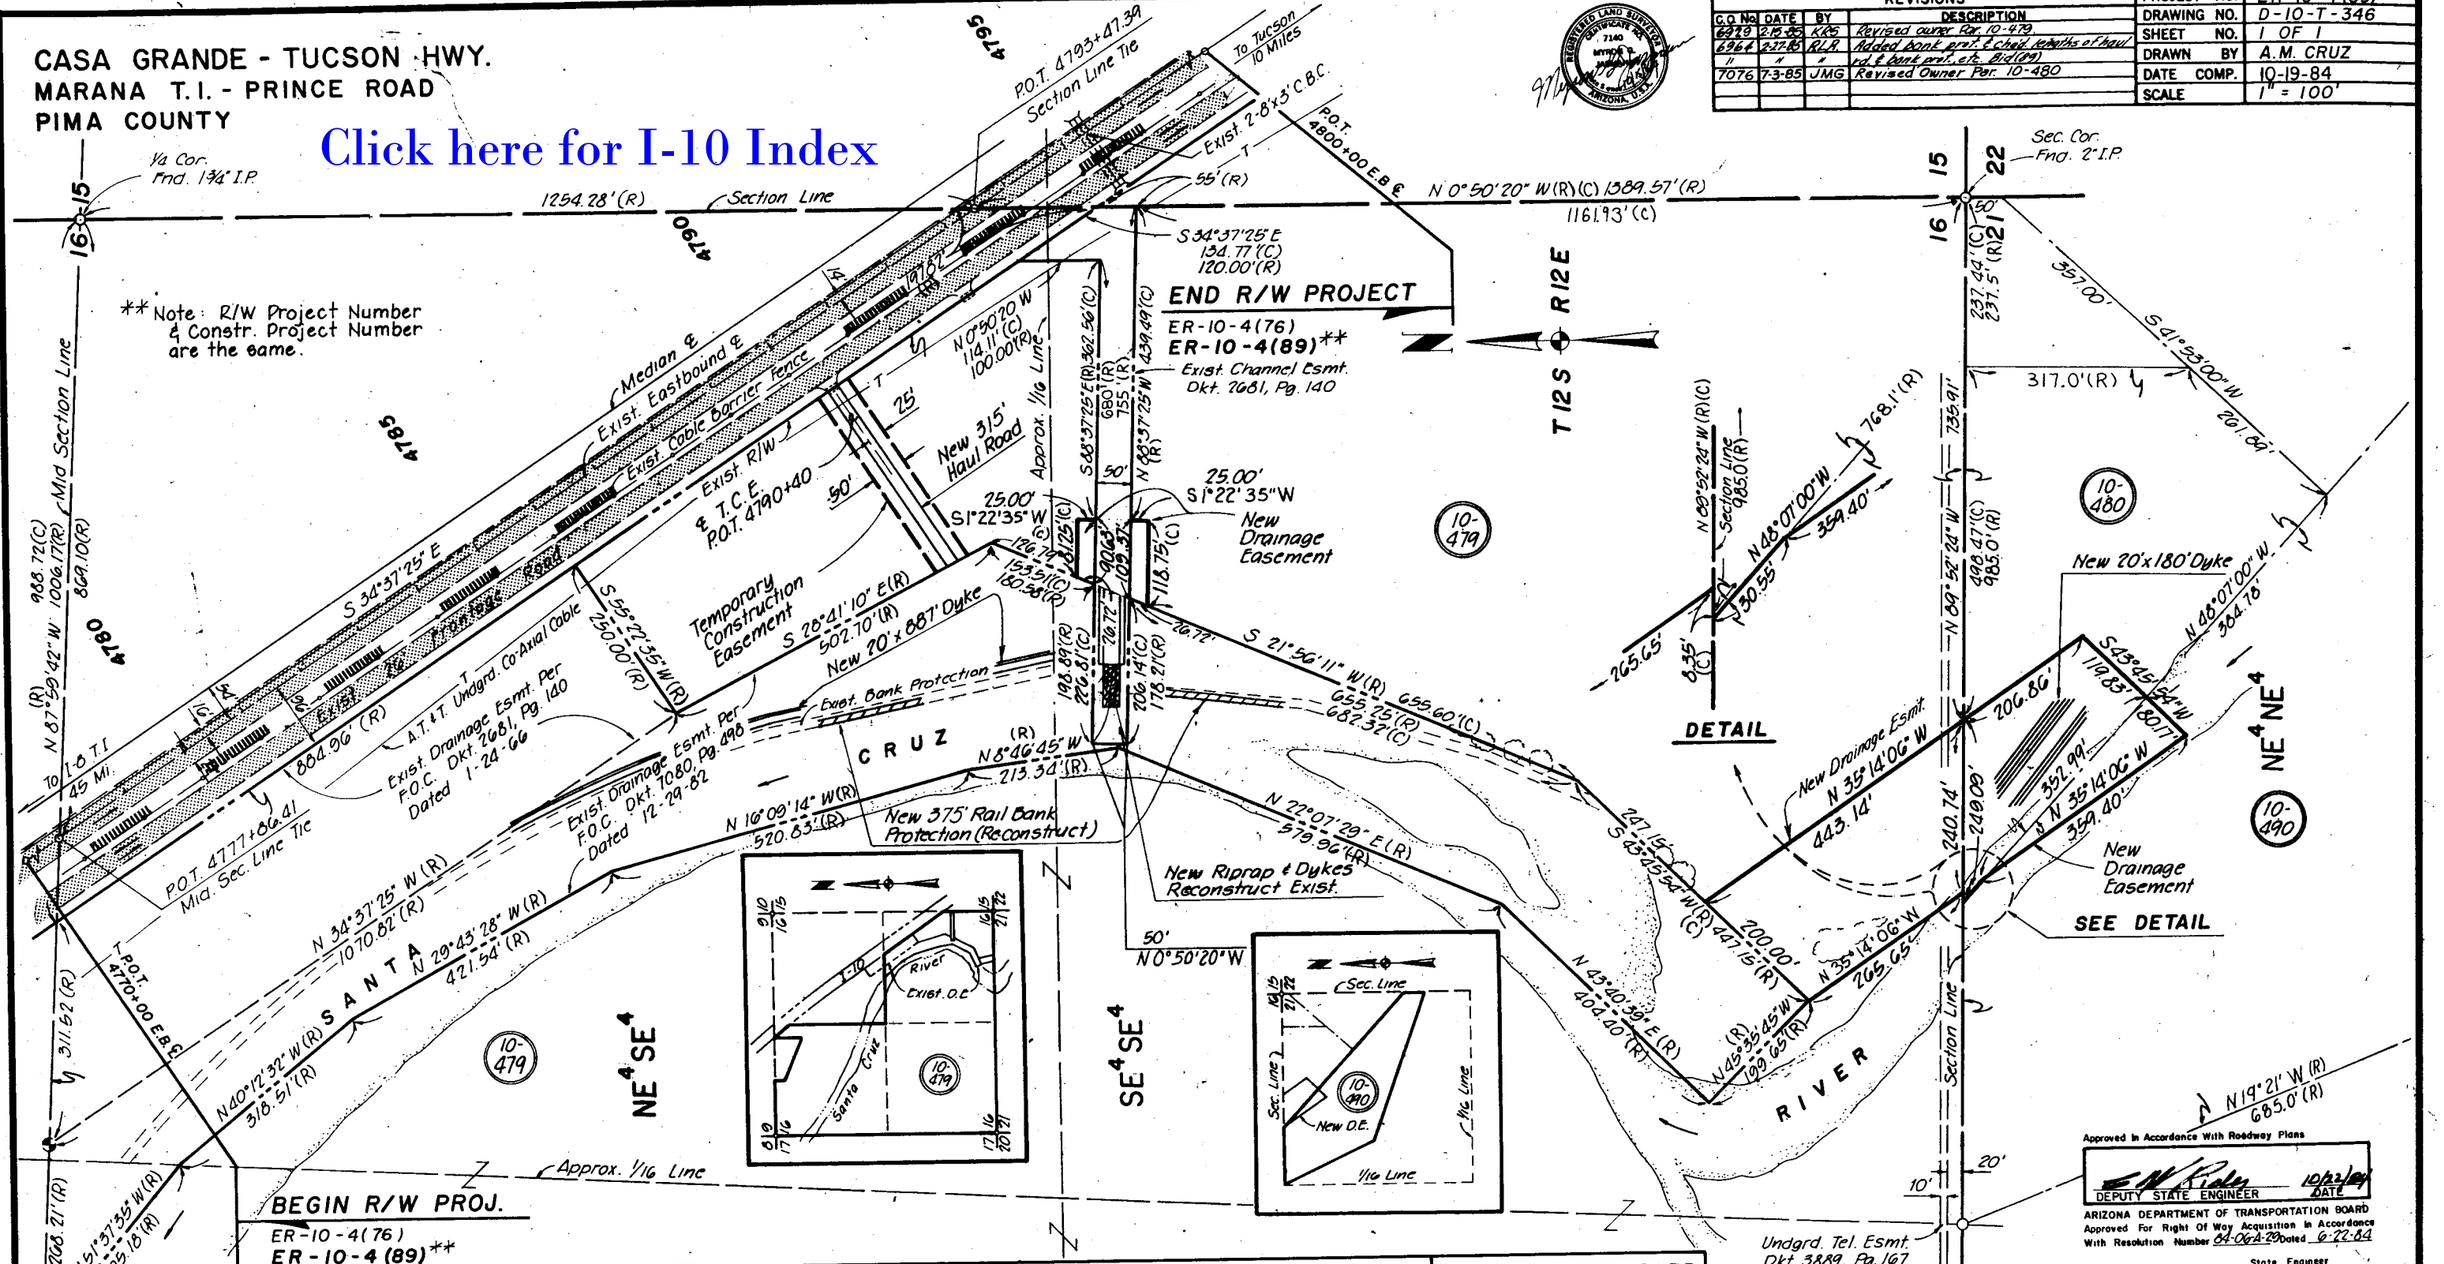

Approved In Accordance With Roadway Plans
DEPUTY STATE ENGINEER — DATE 10/22/84
ARIZONA DEPARTMENT OF TRANSPORTATION BOARD
Approved For Right Of Way Acquisition In Accordance With Resolution Number 84-06-A-20 Dated 6-22-84
State Engineer
CHIEF DEPUTY STATE ENGINEER — DATE
U.S. DEPARTMENT OF TRANSPORTATION
FEDERAL HIGHWAY ADMINISTRATION
DIVISION ENGINEER — DATE

Public Hearing Requirements Satisfied Not Req'd.
Environmental Impact Statement Requirements Satisfied 1-6-84.

OWNERSHIP RECORD										ACQUISITION RECORD				
PARCEL NUMBER	OWNER	DESCRIPTION	TOTAL AREA	AREA REQUIRED: GROSS INCLUDING EXISTING R/W	AREA REQUIRED: NET EXCLUDING EXISTING R/W	EASEMENT AREA	REMAINDER: LEFT	REMAINDER: RIGHT	SHEET NUMBER	BOARD APPROVAL	TYPE & DATE OF INSTRUMENT	RECORDED: DATE	RECORDED: BOOK	RECORDED: PAGE
10-479	First American Title Ins. Co. of Arizona (Trust #5683)	Pt. SE 1/4 Sec. 16, T12S, R12E	397.75 Ac.*			D.E. 1.71 Ac. TCE 0.34 Ac.		396.04 Ac.	1					
10-480	Pima County	Pt. NE 1/4 Sec. 21, T12S, R12E	5.02 Ac.			D.E. 1.01 Ac.		4.01 Ac.	1					
10-490	Thomas Ka Wai Wong, et ux	Pt. NE 1/4 Sec. 21, T12S, R12E	12.74 Ac.			D.E. 0.33 Ac.		12.41 Ac.	1					

* Par. 10-479; Total Area includes Section 16 only of which 18.06 Ac. are previously Acquired Drainage Esmt.