Click here for I 17 Index

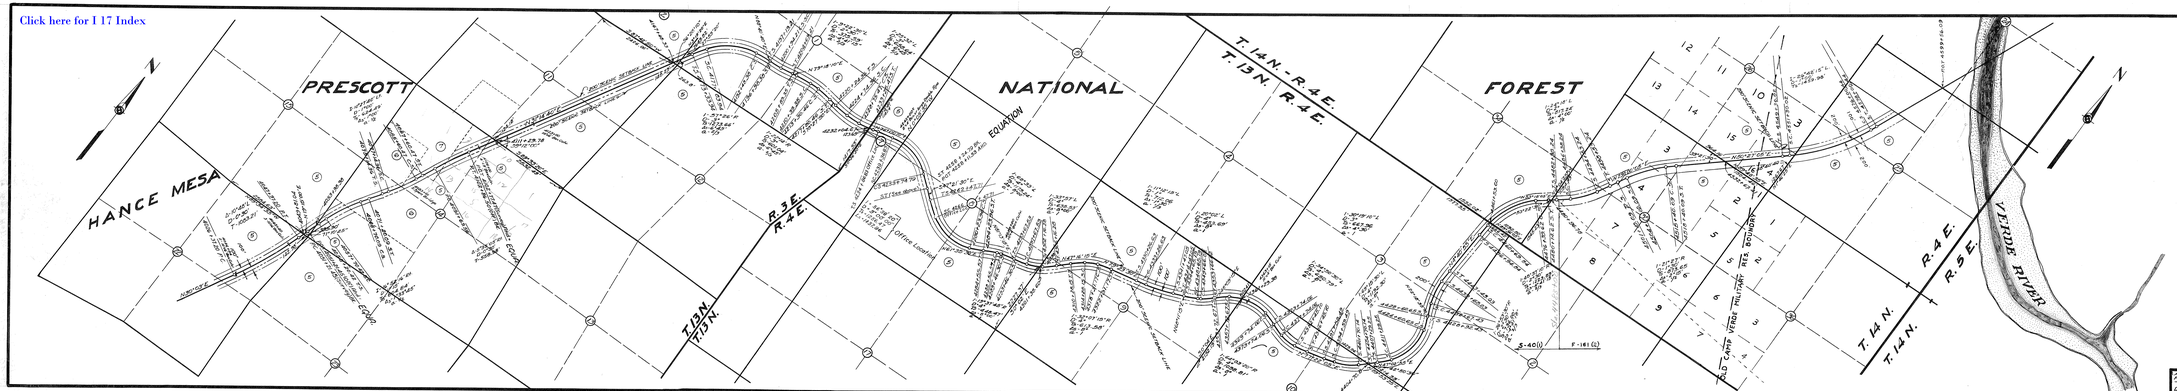

OWNERSHIP RECORD			
NO.	NAME	ADDRESS	DESCRIPTION
5	Prescott Nat'l Forest Land		N½SE¼, Sec 28; NW¼, NW¼NW¼, Sec 33; S½, SW¼NW¼, NW¼SW¼, P.S. 630; NW¼, NW¼SW¼, SW¼SW¼, Sec 34; NW¼NW¼, Sec 4; SE¼, Sec 31; S½, Sec 1, All in T.13N.-R.3E. Sec 7; W½, E½SE¼, Sec 8; NW¼, NW¼SW¼, N½SE¼, Sec 9; N½, SW¼SW¼, Sec 10; All in T.13N.-R.4E. Sec 2; All in T.14N.-R.4E. SE¼, Sec 34; W½, NE¼, Sec 35; SE¼, Sec 26; SW¼, S½, Sec 25; All in T.14N.-R.4E.
6	U.H. Wingfield & Myrtle A. Wingfield	Box 488 Camp Verde, Arizona	N½, SW¼, SW¼NW¼, Sec 14 T.13N.-R.3E.
7	A.F. Cloutt & Louise Cloutt, his wife	Dewey, Arizona General Delivery	NW¼SE¼NW¼, W½NE¼NW¼, Sec. 14 T.13N.-R.3E.

Existing R/W
For Proj. I-17-2(41)
Dwg # D-13-T-370

Revised 3-22-51 By Sutton

ARIZONA HIGHWAY DEPARTMENT
RIGHT OF WAY DIVISION
CORDES JCT.-VERDE VAL.
HANCE MESA-VERDE VALLEY SEC.
S-40
STA. 4066+37.20-To-STA. 4600+93.25
IN ACCORDANCE WITH RESOLUTION EM43.3.4.4.6 MINUTES OF THE ARIZONA HIGHWAY COMMISSION

TRACINGS APPROVED FOR R/W ACQUISITION	DRAWN BY	SCALE	DATE	FILE NO.
DATE: / / / ASSISTANT DEPUTY HIGHWAY ENGINEER	J. BAKER	1"=1000'	10-4-47	13-T-370