Click here for I 17 Index

PHOENIX-CORDES JCT. HWY.
PEORIA AVE. TI
MARICOPA COUNTY

OWNERSHIP RECORD										ACQUISITION RECORD				
PARCEL NUMBER	OWNER	DESCRIPTION	TOTAL AREA	AREA REQUIRED GROSS INCLUDING EXISTING R/W	AREA REQUIRED NET EXCLUDING EXISTING R/W	EASEMENT AREA	REMAINDER LEFT	REMAINDER RIGHT	SHEET NUMBER	BOARD APPROVAL	TYPE & DATE OF INSTRUMENT	RECORDED DATE	RECORDED BOOK	RECORDED PAGE
① 7-5077	AMERICAN PROP. INV. XI	PT. OF SW4 SW4 SEC. 24, T.3 N., R.2 E.	386,542			T.C.E. ⌀ 9,000								

REVISIONS			
C.O. No.	DATE	BY	DESCRIPTION
7437	1/12/87	H.E.	C&S: ADDED R/W LIMIT, CONST. LIMIT &
"	"	"	STATIONING. REVISED PAR. NO. 7-5057
"	1/16/87	"	TO 7-5077.
7485	4-17-87	R.E.J.	Bid Set Review - No Changes

PROJECT NO.	I-17-1-701
DRAWING NO.	D-7-T-824
SHEET NO.	1 of 1
DRAWN BY	H. EGHBALI
DATE COMP.	12-5-86
SCALE	1" = 50'

① TO BE ACQUIRED BY LEASE AGREEMENT

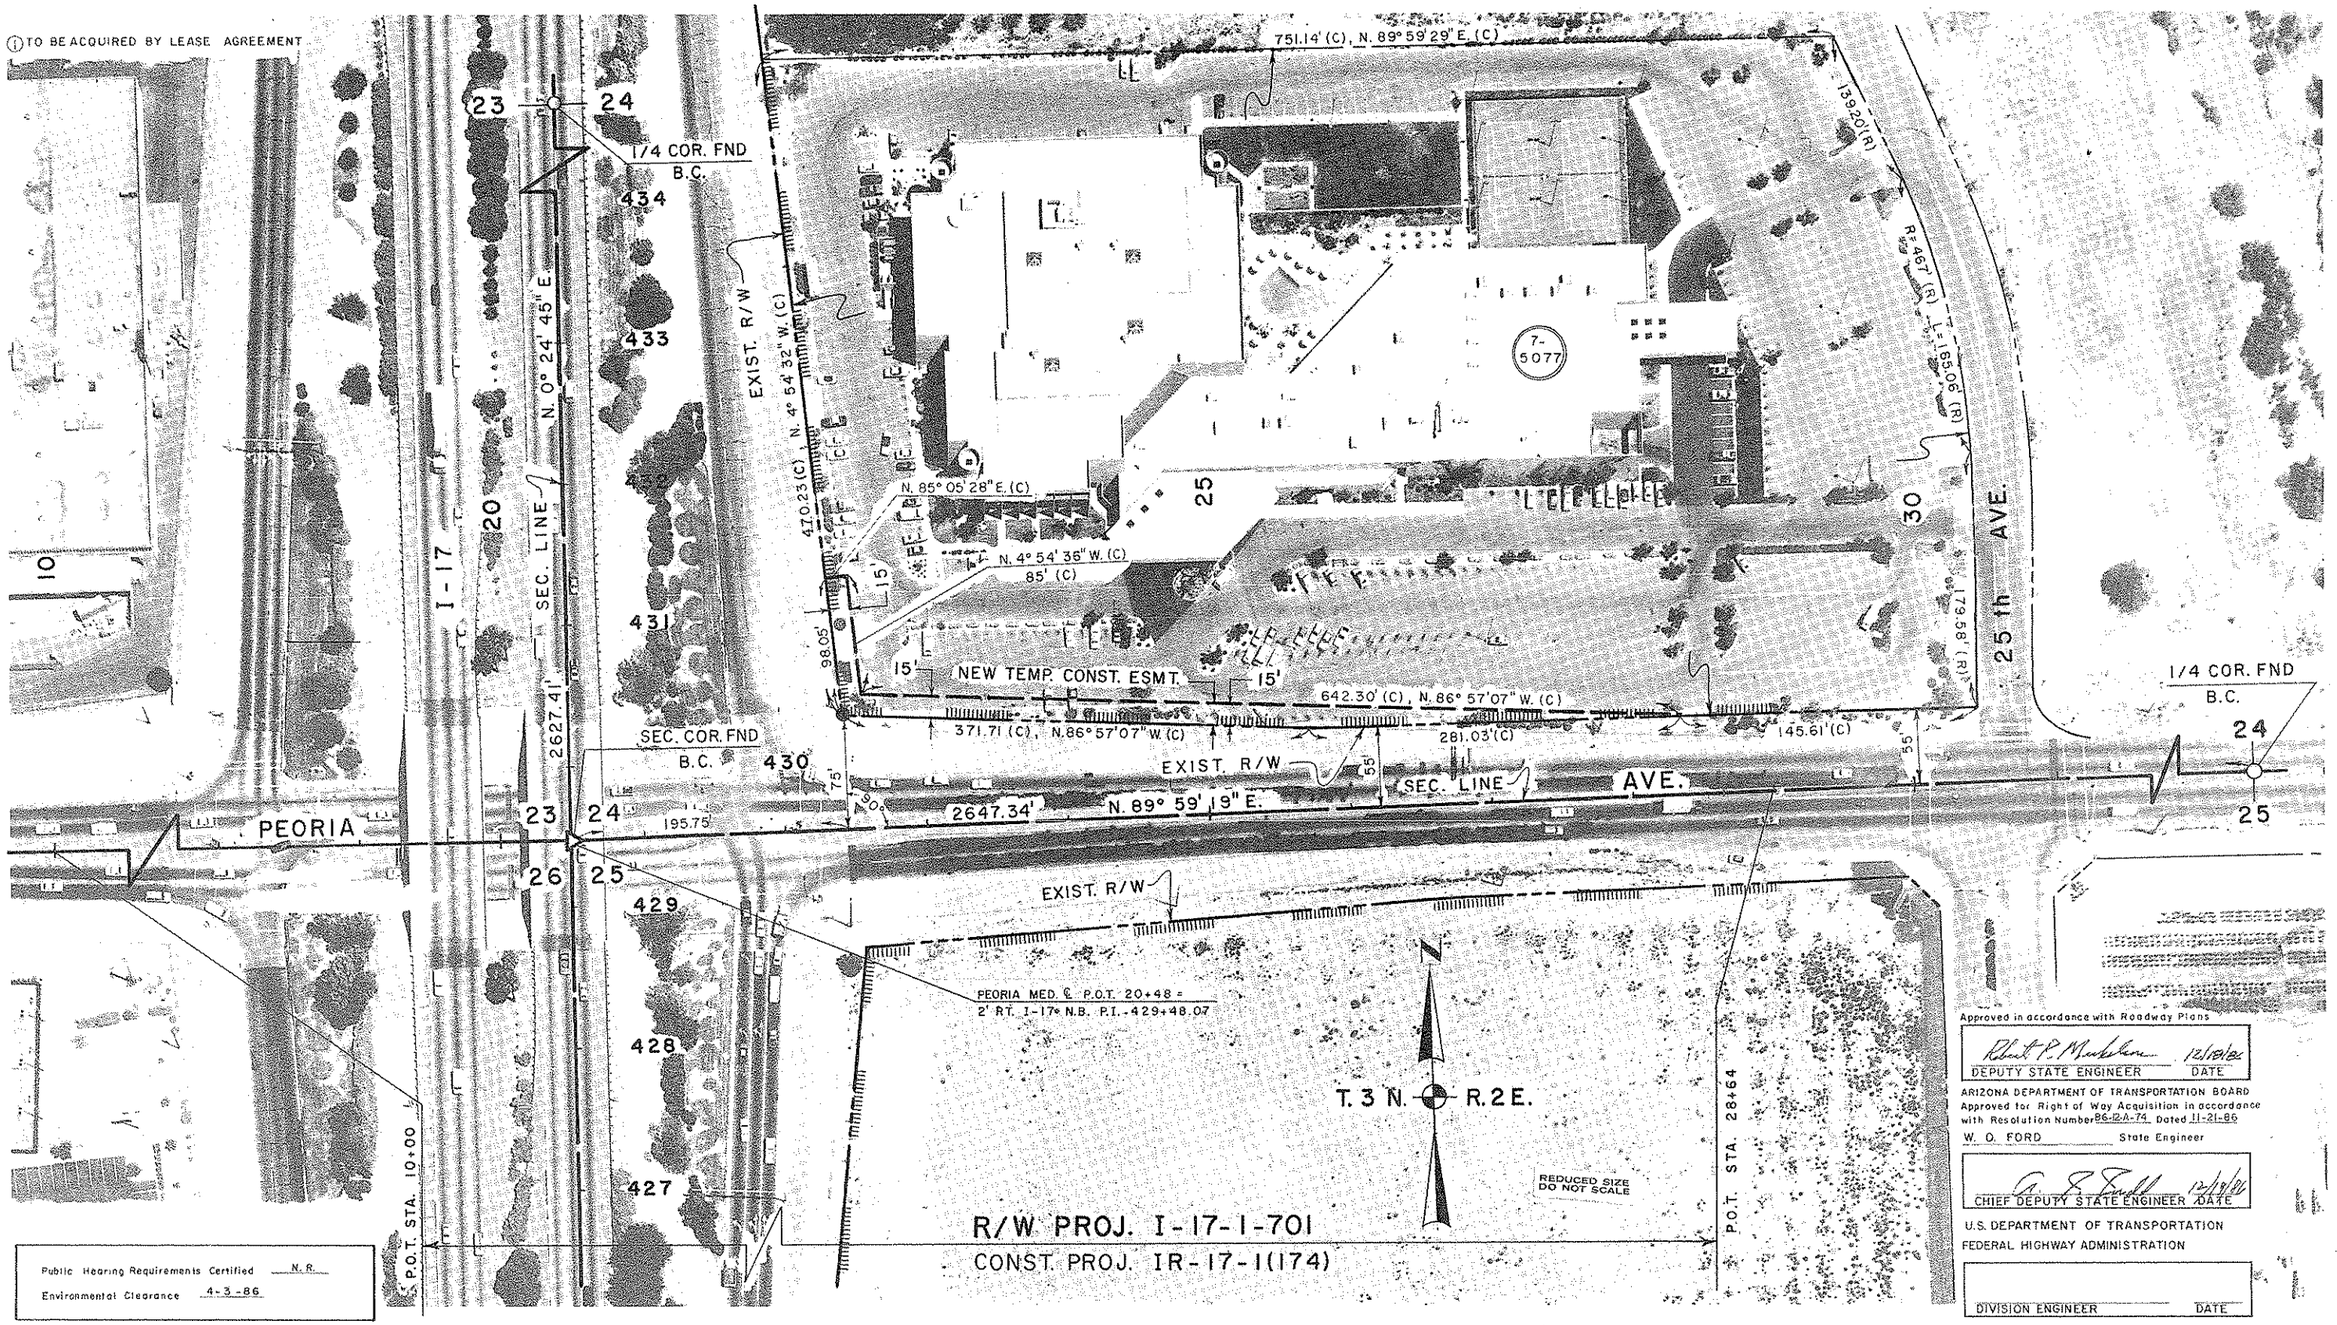

Approved in accordance with Roadway Plans

DEPUTY STATE ENGINEER — DATE 12/18/86

ARIZONA DEPARTMENT OF TRANSPORTATION BOARD
Approved for Right of Way Acquisition in accordance with Resolution Number 86-12-A-74 Dated 11-21-86

W. O. FORD — State Engineer

CHIEF DEPUTY STATE ENGINEER — DATE 12/18/86

U.S. DEPARTMENT OF TRANSPORTATION
FEDERAL HIGHWAY ADMINISTRATION

DIVISION ENGINEER — DATE

Public Hearing Requirements Certified N.R.
Environmental Clearance 4-3-86

REF: JOB NO. 2095 FLIGHT. ____ EXP. 1-9 DATE. 6-6-86 CHECKED BY. James C. McFadden