NOGALES – TUCSON HWY. (U.S. 89)

TUMACACORI R/W EXCHANGE

SANTA CRUZ COUNTY

Click here for I 19 Index

REVISIONS					
C.O. No.	DATE	BY	DESCRIPTION	PROJECT NO.	I-19-1-601
5749	3-31-81	MKSMO	"REMOVE NOTE" EXIST. R/W TO BE RELINQUISHED" REVISE EXCHANGE AREA, ADD RESOLUTION No. & DATE	DRAWING NO.	D-12-T-335
				SHEET NO.	1 OF 1
				DRAWN BY	BOB O.
				DATE COMP.	7-26-77
				SCALE	1" = 50'

OWNERSHIP RECORD										ACQUISITION RECORD				
PARCEL NUMBER	OWNER	DESCRIPTION	TOTAL AREA	AREA REQUIRED: GROSS INCLUDING EXISTING R/W	AREA REQUIRED: NET EXCLUDING EXISTING R/W	EASEMENT AREA	REMAINDER: LEFT	REMAINDER: RIGHT	SHEET NUMBER	BOARD APPROVAL	TYPE & DATE OF INSTRUMENT	RECORDED: DATE	RECORDED: BOOK	RECORDED: PAGE
12-294	TUMACACORI NATIONAL MON.	Pt. of SW¼ SE¼ Sec. 30, T. 21 S. R. 13 E.	10.03 Ac.	.13 Ac.				9.90 Ac.	1					

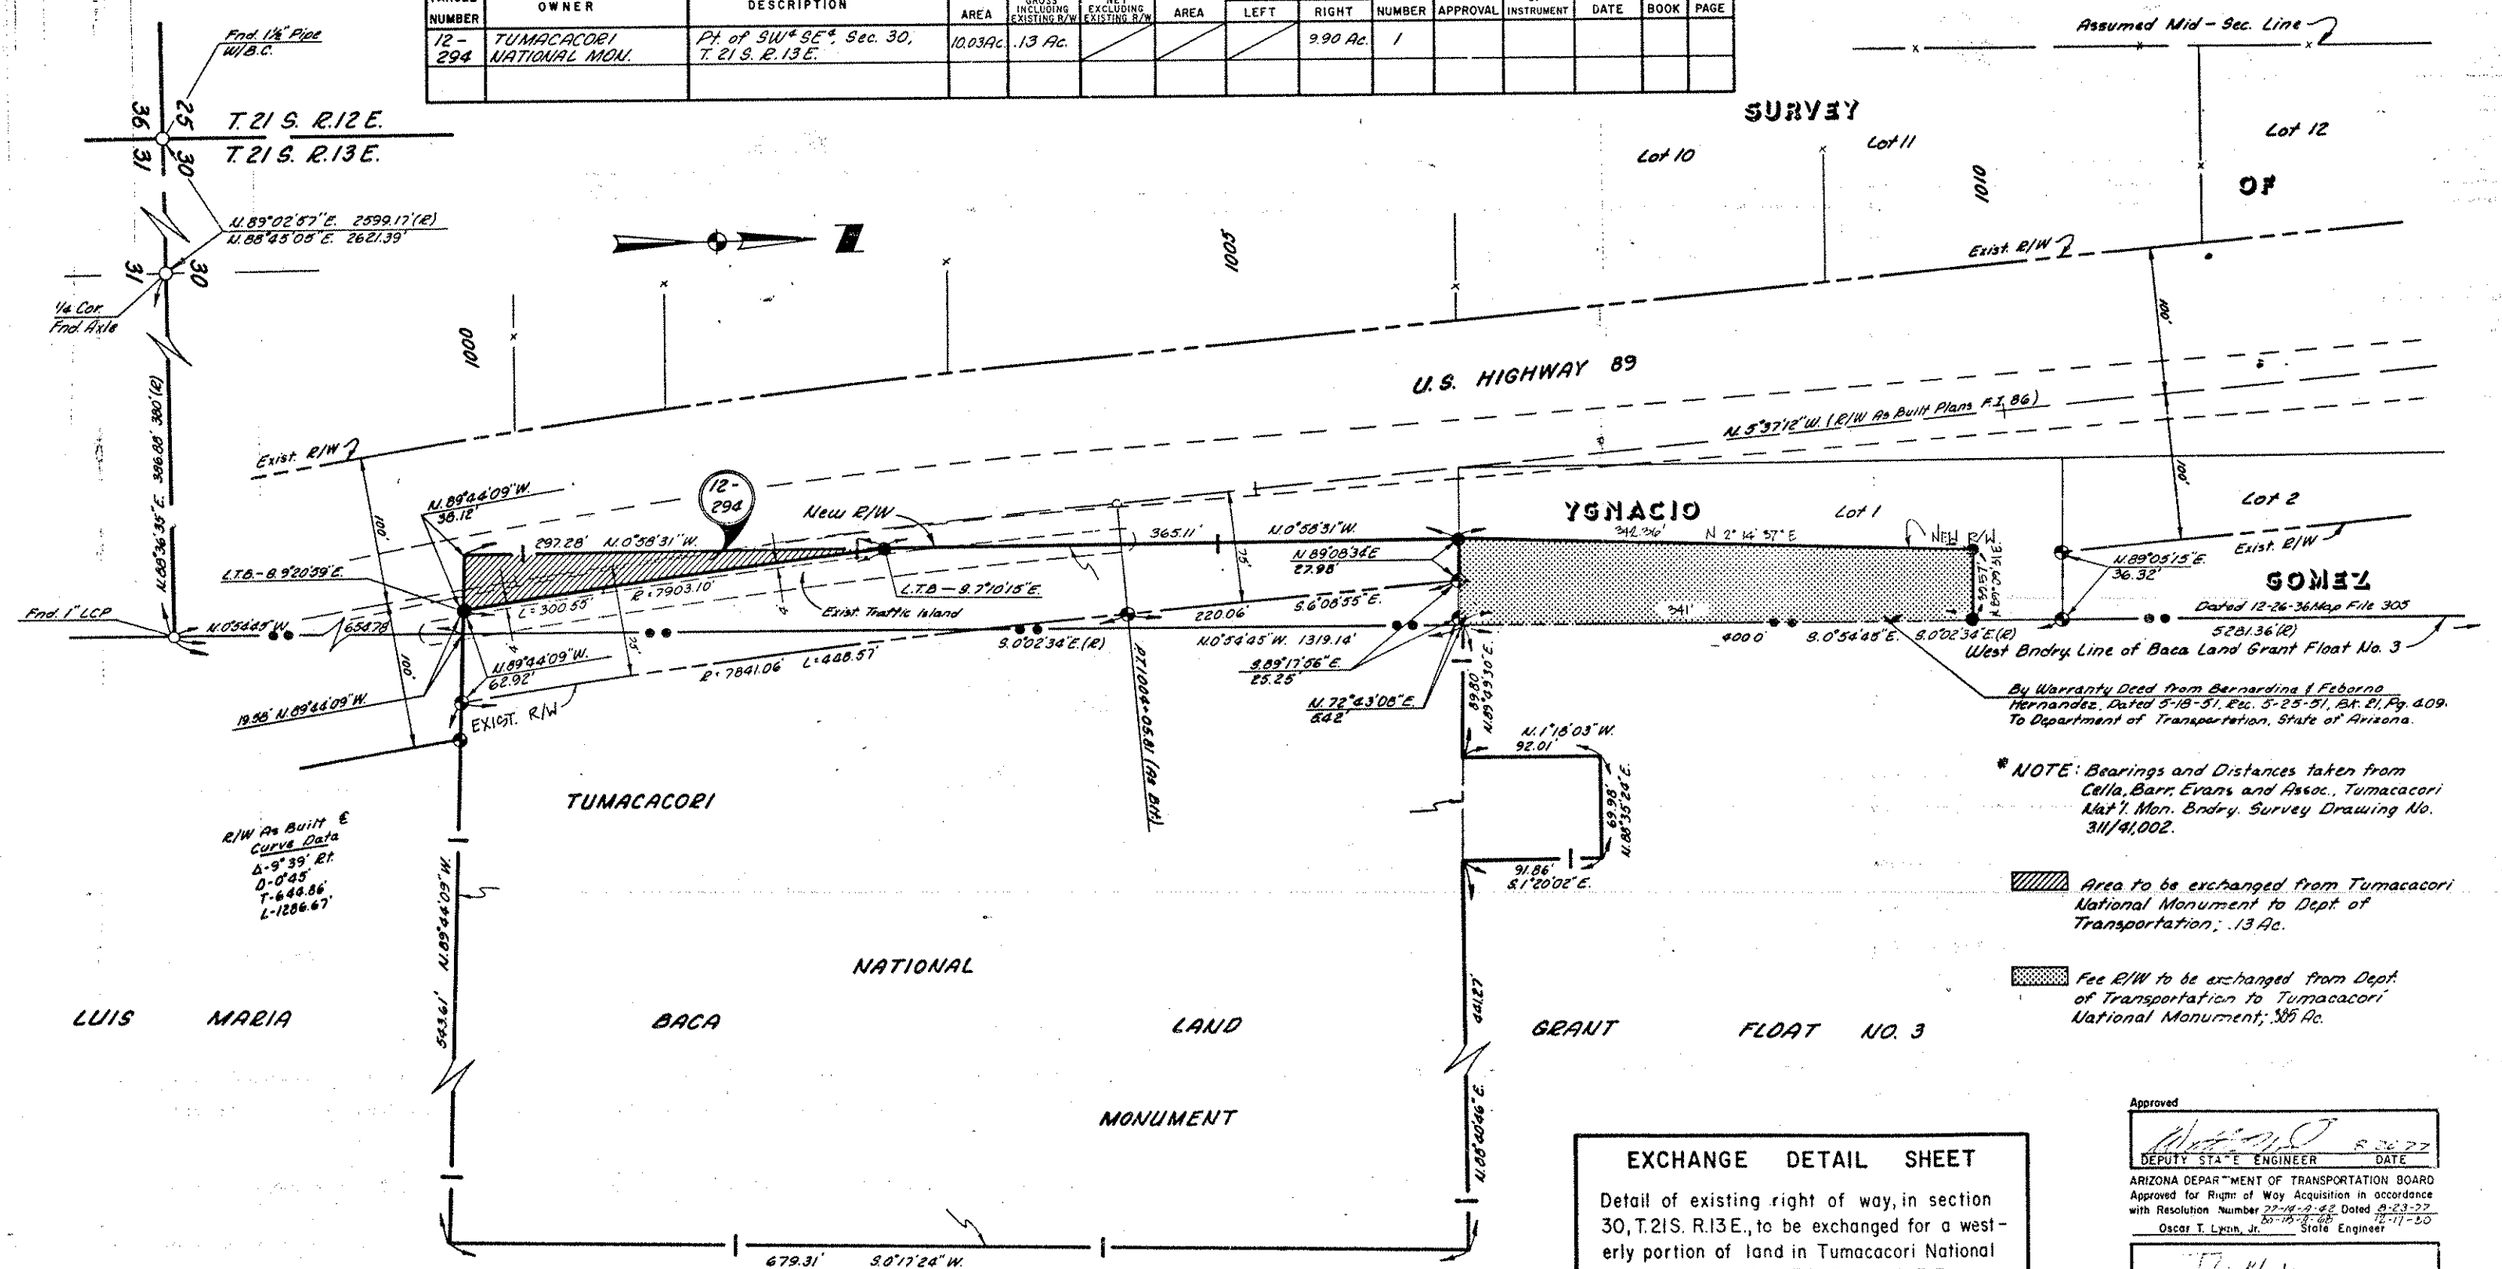

EXCHANGE DETAIL SHEET

Detail of existing right of way, in section 30, T. 21 S. R. 13 E., to be exchanged for a westerly portion of land in Tumacacori National Monument, in section 30, T. 21 S. R. 13 E., presently being utilized for highway purposes.

Approved

8-26-77

DEPUTY STATE ENGINEER DATE

ARIZONA DEPARTMENT OF TRANSPORTATION BOARD

Approved for Right of Way Acquisition in accordance with Resolution Number 77-10-2-5-E Dated 8-23-77 80-10-2-6-E 12-11-80

Oscar T. Lyon, Jr. State Engineer

8-26-77

CHIEF DEPUTY STATE ENGINEER DATE