Click here for I 40 Index

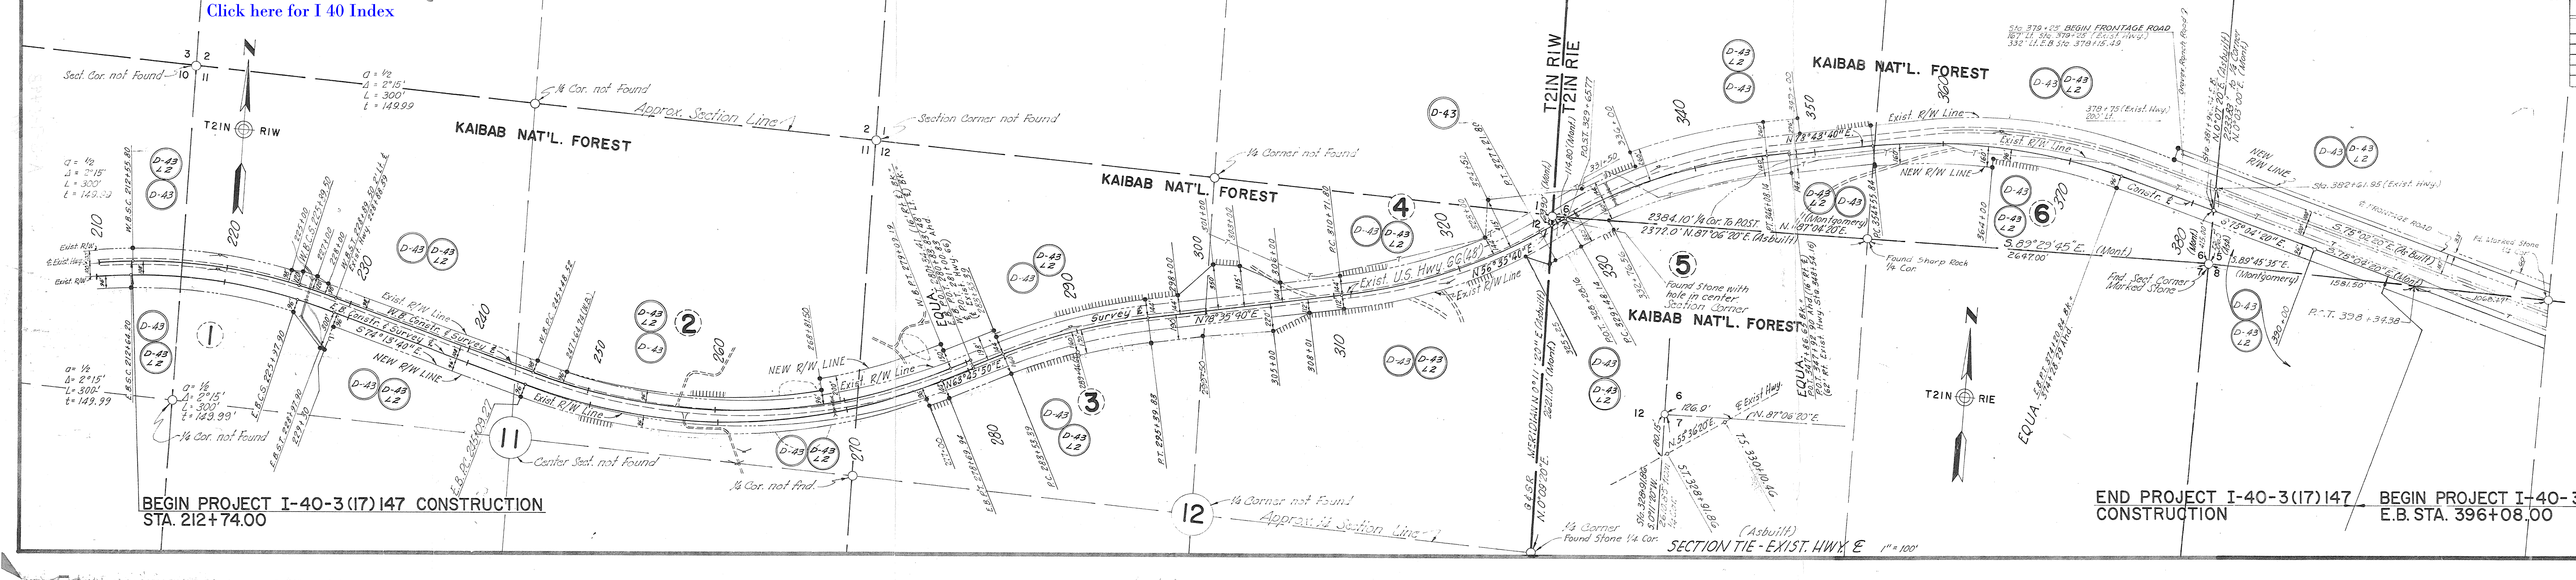

	1 E.B. & 1 W.B.	2 E.B. & 2 W.B.	3	4	5	6
Δ	20°00'20"RT.	42°00'30"LT.	14°49'50"RT.	22°00'00"LT.	22°08'00"RT.	26°12'00"RT.
D	1°30'00"	1°15'00"	1°15'00"	1°20'00"	1°20'00"	1°20'00"
R	3819.72'	4583.66'	4583.16'	4297.18'	4297.18'	4297.18'
T	979.74'	1759.88'	596.56'	835.29'	840.48'	999.99'
L	1333.70'	3360.67'	1186.44'	1650.00'	1660.00'	1965.00'

Total Mileage Within Forest Boundry
FEET - 18,254
MILES - 3.46
ACRES - 67.20

Total Mileage On Forest Land
FEET - 18,254
MILES - 3.46
ACRES - 67.20

OWNERSHIP RECORD

ITEM	OWNER	DESCRIPTION	ACREAGE TAKEN	ACREAGE REMAINING	DATE PROPERTY ACQUIRED
D-43	Kaibab National Forest	All Sec. 10, All Sec. 11, All Sec. 12 T. 21 N. R. 1 W. NW1/4 NW1/4 Sec. 7, S1/2 SW1/4, SE1/4 Sec. 6, N1/2 N1/2 Sec. 8, SE1/4, SW1/4 Sec. 5 T. 21 N. R. 1 E. All Sec. 1, T-21-N, R-1-W.	67.20	3253.28	
D-43 L2	John Greenway Grz. Ls.	All Sec. 10, All Sec. 11, All Sec. 12, T. 21 N. R. 1 W. NW1/4 NW1/4 Sec. 7, S1/2 SW1/4, SE1/4 Sec. 6, N1/2 N1/2 Sec. 8, SE1/4, SW1/4 Sec. 5 T. 21 N. R. 1 E.			

MAP REVISIONS

DATE	REVISED BY	DESCRIPTION
3-6-62	Rogers	REVISED R/W RT. STA. 325+25 : changed

FINALIZED

ITEM	BOARD APPROVAL	TYPE & DATE OF INSTR.	RECORDED DATE	RECORDED BOOK	RECORDED PAGE
D-43	11-21-79	Permit 10-22-79			
D-43 L2					

ARIZONA HIGHWAY DEPARTMENT
RIGHT OF WAY DIVISION

RIGHT OF WAY MAP OF
ASHFORK-FLAGSTAFF HIGHWAY
INTERSTATE HWY. 40
ASHFORK HILL SECTION
FEDERAL AID PROJECT I-40-3(11)143
FROM STATION 212+74 TO STATION 396+08
COCONINO COUNTY

ALIGNMENT, RIGHT OF WAY WIDTHS, AND CONTROL OF ACCESS, APPROVED IN ACCORDANCE WITH HIGHWAY PLANS.
DATE: 1962
ASSISTANT STATE ENGINEER

APPROVED IN ACCORDANCE WITH RESOLUTION DATED: ______ 19__, MINUTES OF THE ARIZONA HIGHWAY COMMISSION.

CONTROL OF ACCESS SHOWN THUS:

DRAWN BY	L. Moritz
DATE	Feb. 1961
SCALE	1" = 400'
CHECKED BY	M. Neilan
A.F.E. NO.	6687
DRAWING NUMBER	A-3-T-549B

JOHANNESSEN & GIRAND & EARLE V. MILLER CONSULTING ENGINEERS