FLAGSTAFF - HOLBROOK HIGHWAY
METEOR CRATER REST AREA
COCONINO COUNTY

OWNERSHIP				RECORD						ACQUISITION RECORD				
PARCEL NUMBER	OWNER	DESCRIPTION	TOTAL AREA	AREA REQUIRED: GROSS INCLUDING EXISTING R/W	AREA REQUIRED: NET EXCLUDING EXISTING R/W	EASEMENT AREA	REMAINDER: LEFT	REMAINDER: RIGHT	SHEET NUMBER	BOARD APPROVAL	TYPE & DATE OF INSTRUMENT	RECORDED: DATE	RECORDED: BOOK	RECORDED: PAGE
3-224	STATE OF ARIZONA (STATE LAND DEPT.)	N.½ S½, Sec. 30, T.20N, R.13E.	314.2 Ac.	9.2 Ac.	6.8 Ac.			305 Ac.	1&2					
L1	BAR-T-BAR RANCH GL. #1339	N.½ S½, Sec. 30, T.20N, R.13E.	314.2 Ac.		6.8 Ac.				1&2					
3-225	BABBITT RANCHES INC.	S.½, Sec. 29, T.20N, R.13E.	237.6 Ac.		6.4 Ac.		231.2 Ac.		2	7-10-85	W.D. 5-17-85	8-16-85	1045	811-812

REVISIONS			
C.C. NO.	DATE	BY	DESCRIPTION
7642	1-11-88	B.B.	Added Construction Features &
"	"	"	Acquisition Information
7701	4-18-88	S.M.M.	Bid Set Review Added Access Control

PROJECT NO.	XL4900 S
DRAWING NO.	D-3-T-625
SHEET NO.	1 of 2
DRAWN BY	RDW
DATE COMP.	8-24-84
SCALE	1" = 100'

Registered Professional Engineer (Civil) — Certificate Expires — James D. Anderson #4751 — Dec. 31, 1984 — Arizona U.S.A.

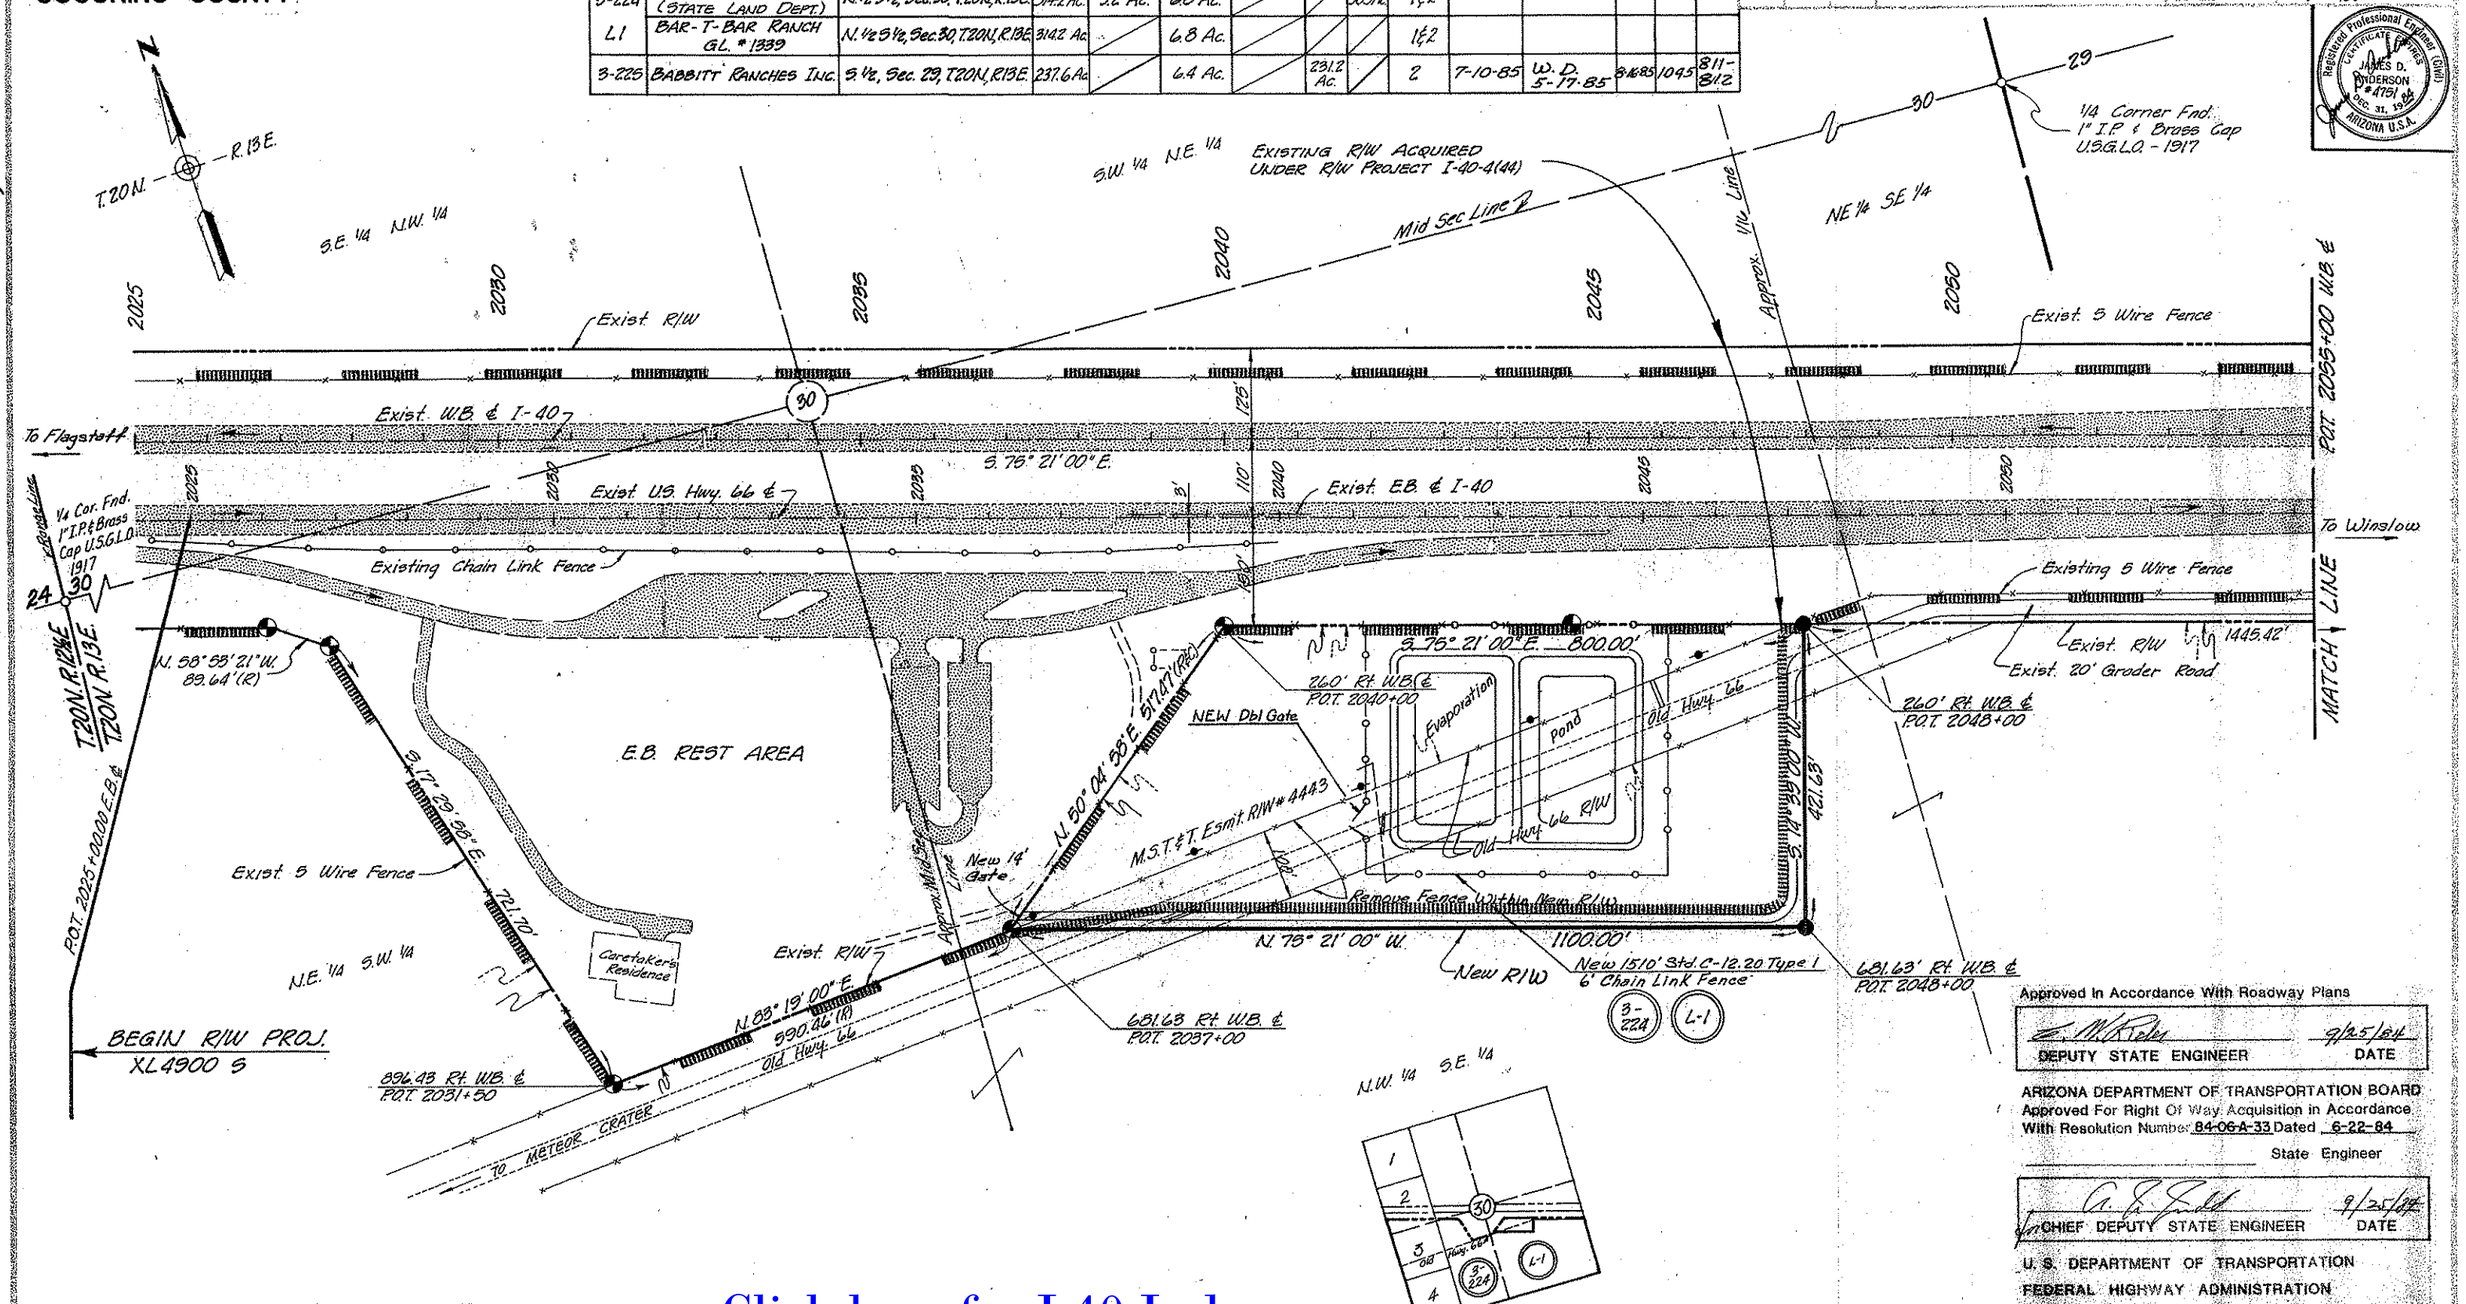

Approved In Accordance With Roadway Plans

DEPUTY STATE ENGINEER — DATE 9/25/84

ARIZONA DEPARTMENT OF TRANSPORTATION BOARD
Approved For Right Of Way Acquisition in Accordance With Resolution Number 84-06-A-33 Dated 6-22-84

State Engineer

CHIEF DEPUTY STATE ENGINEER — DATE 9/25/84

U. S. DEPARTMENT OF TRANSPORTATION
FEDERAL HIGHWAY ADMINISTRATION

DIVISION ENGINEER — DATE

PUBLIC HEARING REQUIREMENTS CERTIFIED Not Req'd
ENVIROMENTAL CLEARANCE Not Req'd

Click here for I 40 Index

CHECKED BY Ralph L. Robinson

HARD COPY I-40-4(44)

FLAGSTAFF - HOLBROOK HIGHWAY
METEOR CRATER REST AREA
COCONINO COUNTY

REVISIONS			
C.O. NO.	DATE	BY	DESCRIPTION
76-92	1-11-88	B.B.	Added Constr. Features
7701	7-8-88	S.M.	Bid Set Review Added Access Control

PROJECT NO.	XL 4900 S
DRAWING NO.	D-3-T-625
SHEET NO.	2 of 2
DRAWN BY	R.D.W.
DATE COMP.	8-24-84
SCALE	1" = 100'

Registered Professional Engineer (Civil) Certificate No. JAMES D. ANDERSON 4751 Exp. Dec. 31, 19__ ARIZONA U.S.A.

CHECKED BY: Ralph L. Robinson

HARD COPY: 12% I-40-4(44)

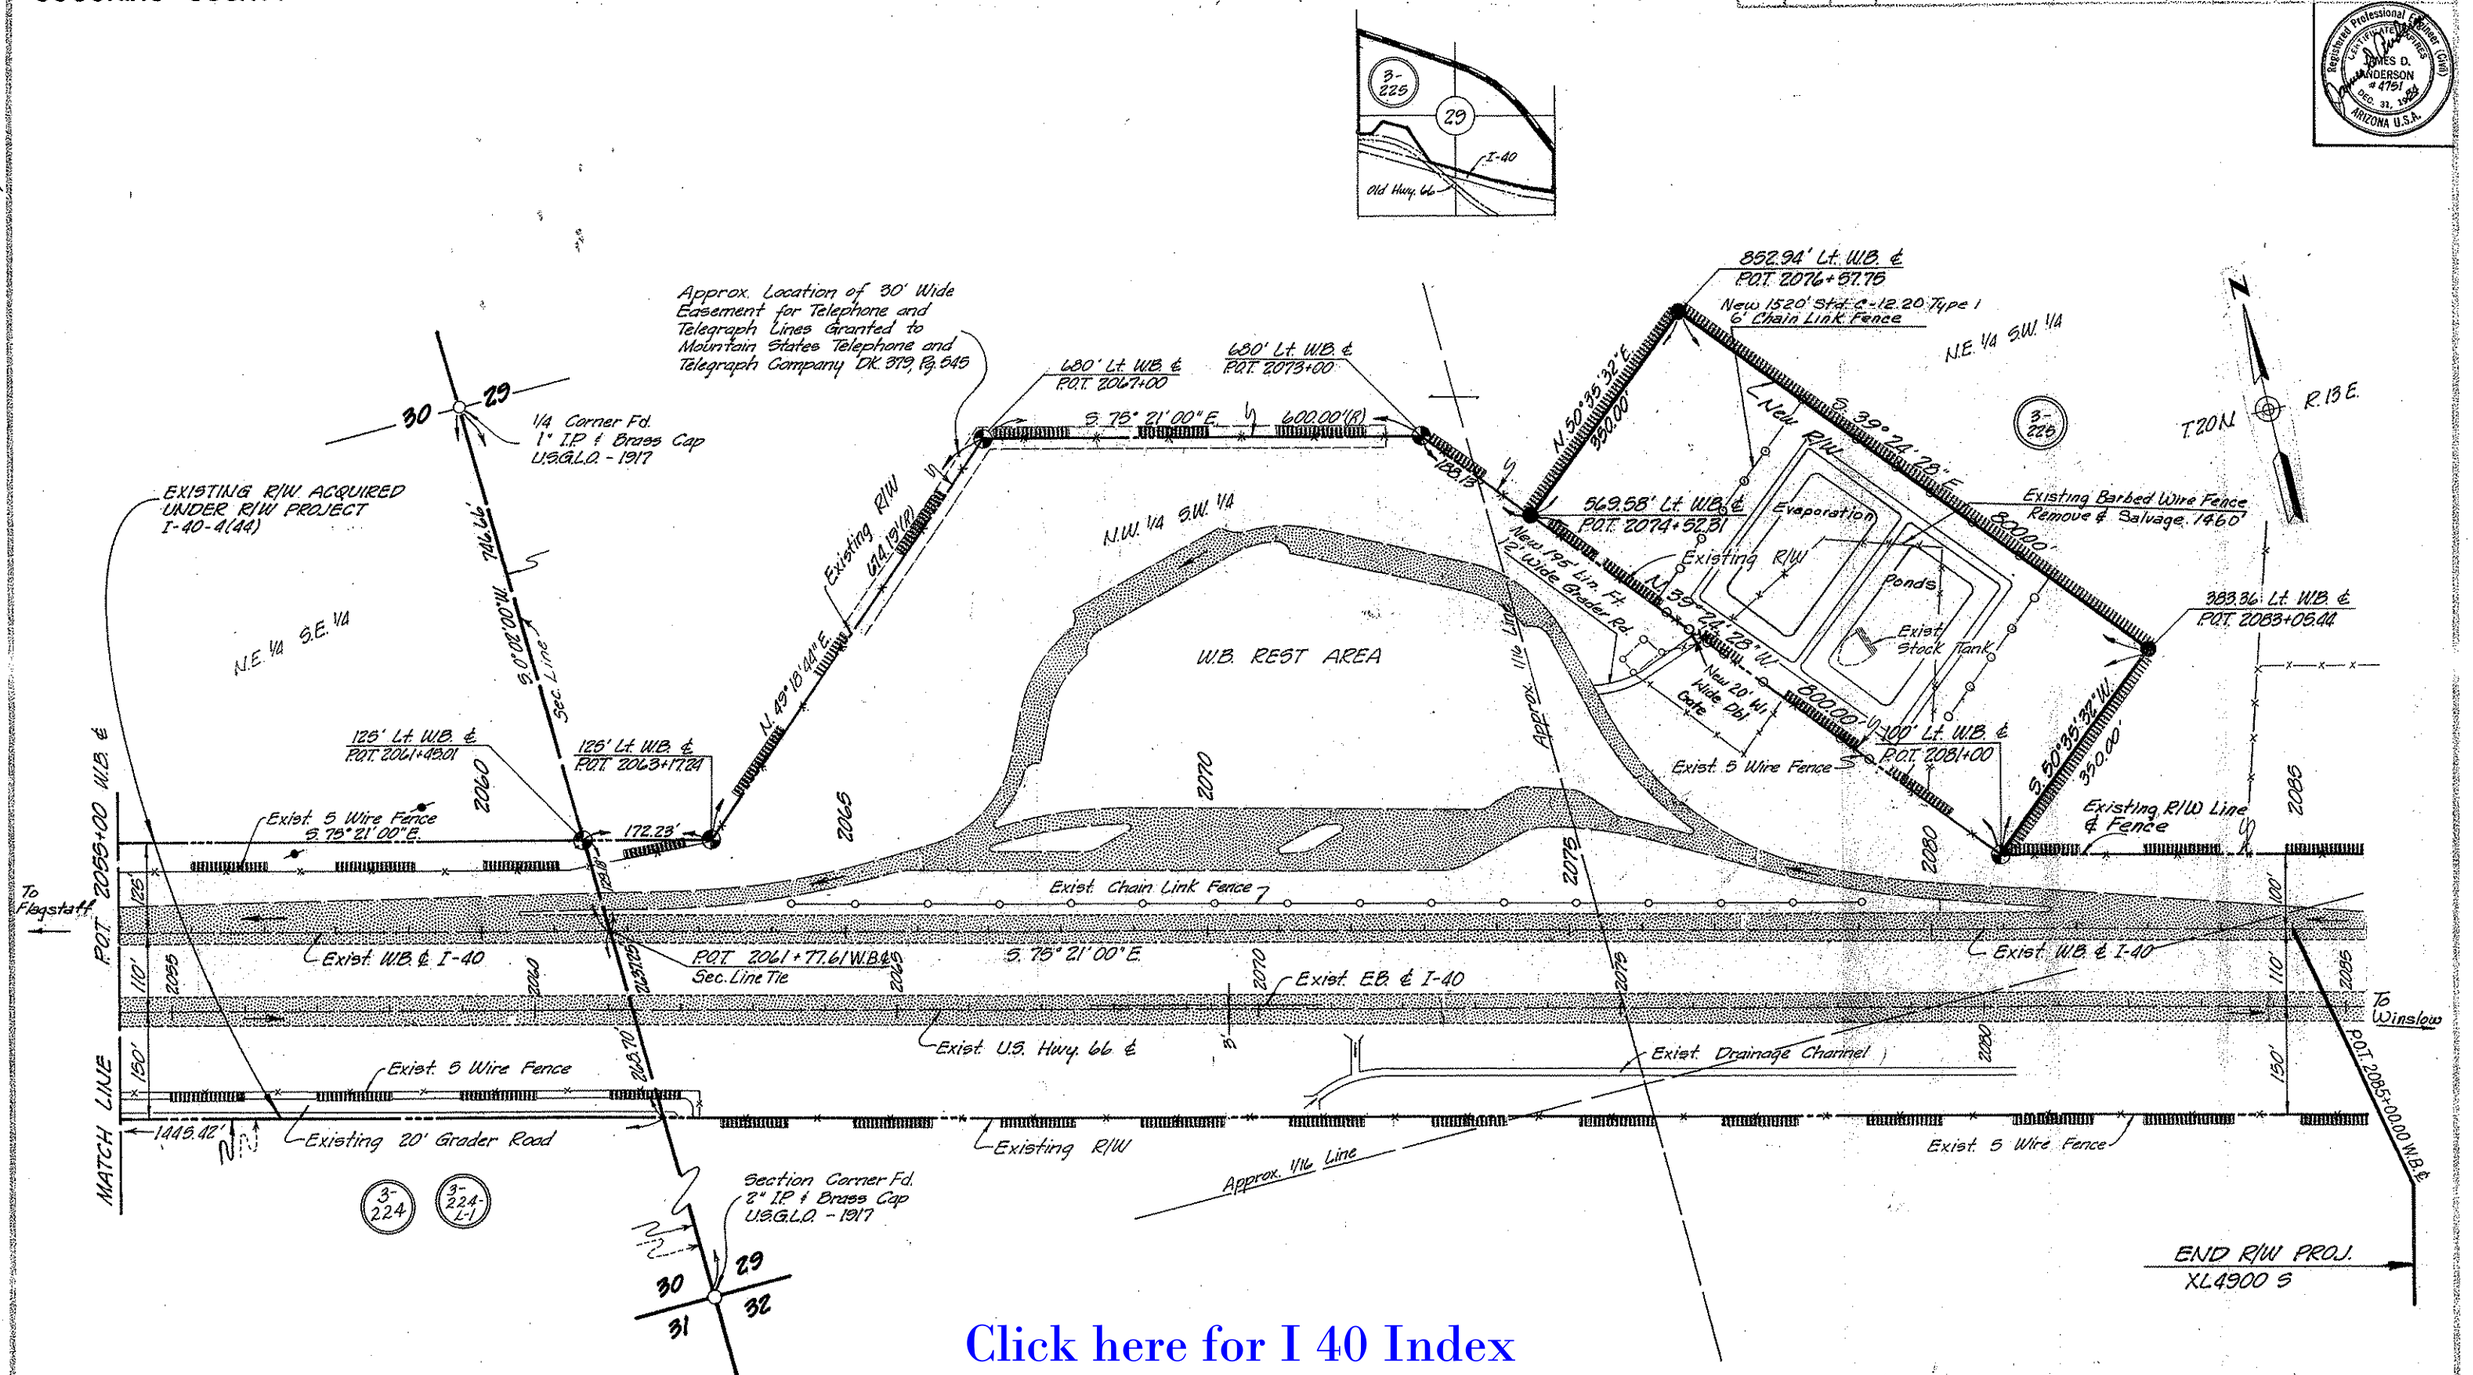

Click here for I 40 Index