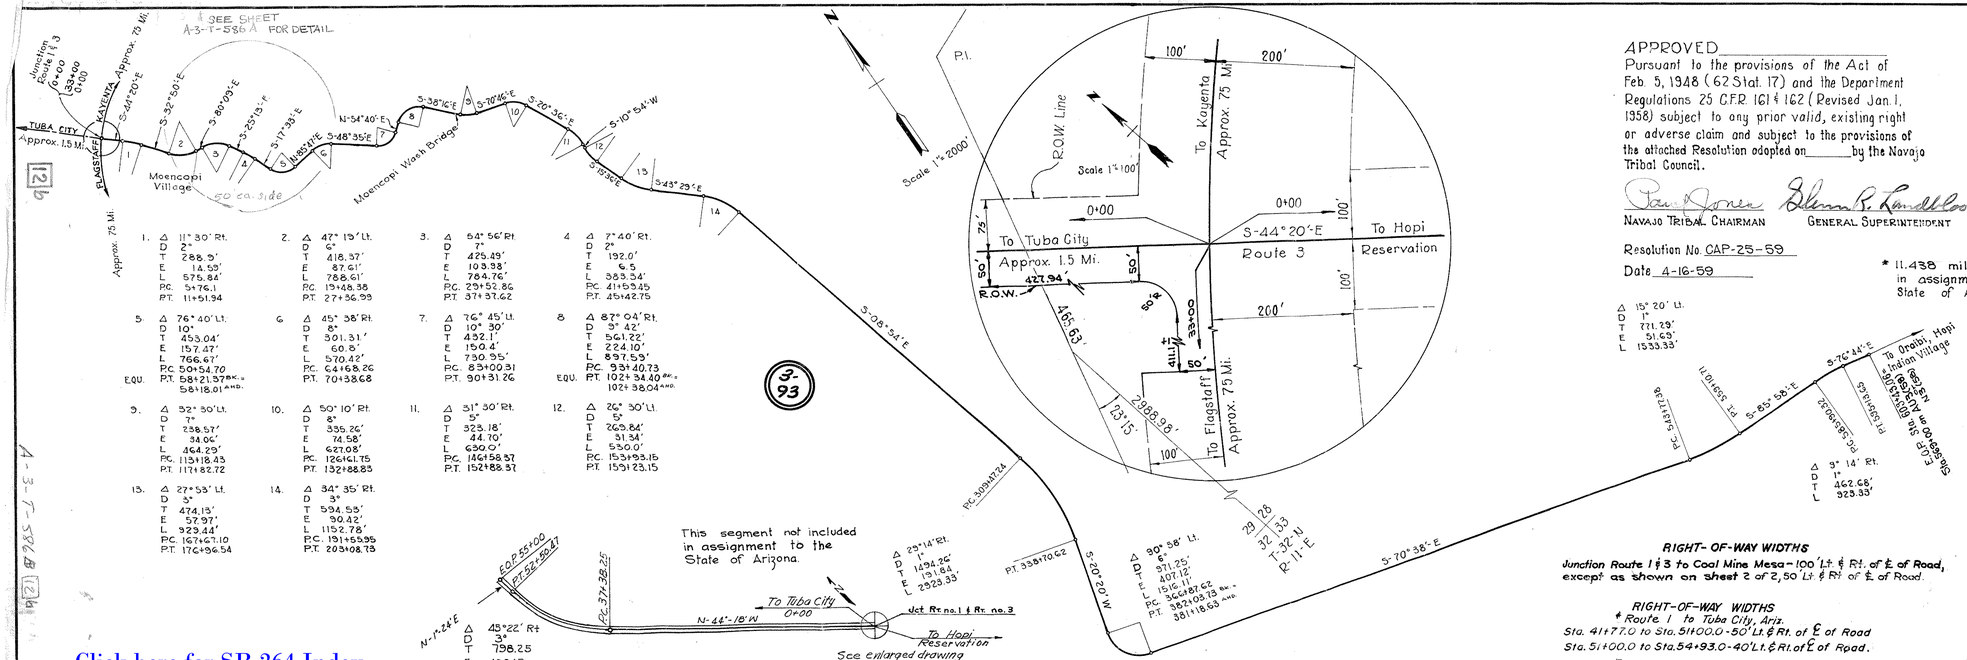

Click here for SR 264 Index

APPROVED

Pursuant to the provisions of the Act of Feb. 5, 1948 (62 Stat. 17) and the Department Regulations 25 C.F.R. 161 & 162 (Revised Jan. 1, 1958) subject to any prior valid, existing right or adverse claim and subject to the provisions of the attached Resolution adopted on _____ by the Navajo Tribal Council.

Paul Jones — NAVAJO TRIBAL CHAIRMAN

Glenn R. Lindblom — GENERAL SUPERINTENDENT

Resolution No. CAP-25-59

Date 4-16-59

* 11.438 miles included in assignment to the State of Arizona.

UNITED STATES DEPARTMENT OF THE INTERIOR
BUREAU OF INDIAN AFFAIRS
GALLUP AREA

ROUTE Nº 3 — PROJECT AU3(62)

RIGHT OF WAY MAP

RIGHT OF WAY WIDTHS

100' Lt. & 100' Rt. ℄ OF ROAD

Junction Rt. 1 and Rt. 3 to Tuba City, 150' ROW, 75' Lt and 75' Rt of ℄

*12.480 MILES± Except as Noted on table 286.2 ACRES± of R.O.W. widths.

STATE OF NEW MEXICO } S.S.
COUNTY OF McKINLEY }

Vern S. Kubitz Being duly sworn, says he is the Assistant Area Road Engineer of the Bureau of Indian Affairs, Gallup Area Office, herein after designated the applicant, that the survey of Project AU3(62) over and across Indian Lands, County of Coconino was made under his direction and authority of the Bureau of Indian Affairs, and that such survey is accurately represented on this map which consists of one (1) sheet.

Bureau of Indian Affairs
By _____
Ass't. Area Road Engineer

The state of Arizona being satisfied that the map and survey hereon shown is of sufficient accuracy, herewith accept this map of definite location.

APPROVED _____ DATE 8-9-67

APPROVED _____ DATE _____

Sworn and Subscribed to me on this 20th day of August 1962

Martin Romanelli
Notary Public in and for the County of Mc Kinley

My Commission Expires November 5, 1965

Alignment & R/W Approved by the Arizona Highway Commission at their meeting of _____ 1970 and by Resolution _____ accepted these Indian Routes as State Highway 264.

S-441

REVISED-NOV. 1964 — SHEET 1 of 2

RIGHT-OF-WAY WIDTHS

Junction Route 1 & 3 to Coal Mine Mesa - 100' Lt. & Rt. of ℄ of Road, except as shown on sheet 2 of 2, 50' Lt. & Rt. of ℄ of Road.

RIGHT-OF-WAY WIDTHS

* Route 1 to Tuba City, Ariz.

Sta. 41+77.0 to Sta. 51+00.0 - 50' Lt. & Rt. of ℄ of Road

Sta. 51+00.0 to Sta. 54+93.0 - 40' Lt. & Rt. of ℄ of Road.

*Not applicable on this assignment.

A-3-T-586