C-8-T-106

8-T-106

ASH FORK - KINGMAN HIGHWAY
MOHAVE COUNTY

FED. ROAD DIST. No.	STATE	FED. AID PROJ. No.	SHEET No.	TOTAL SHEETS
2	ARIZ.	80G		

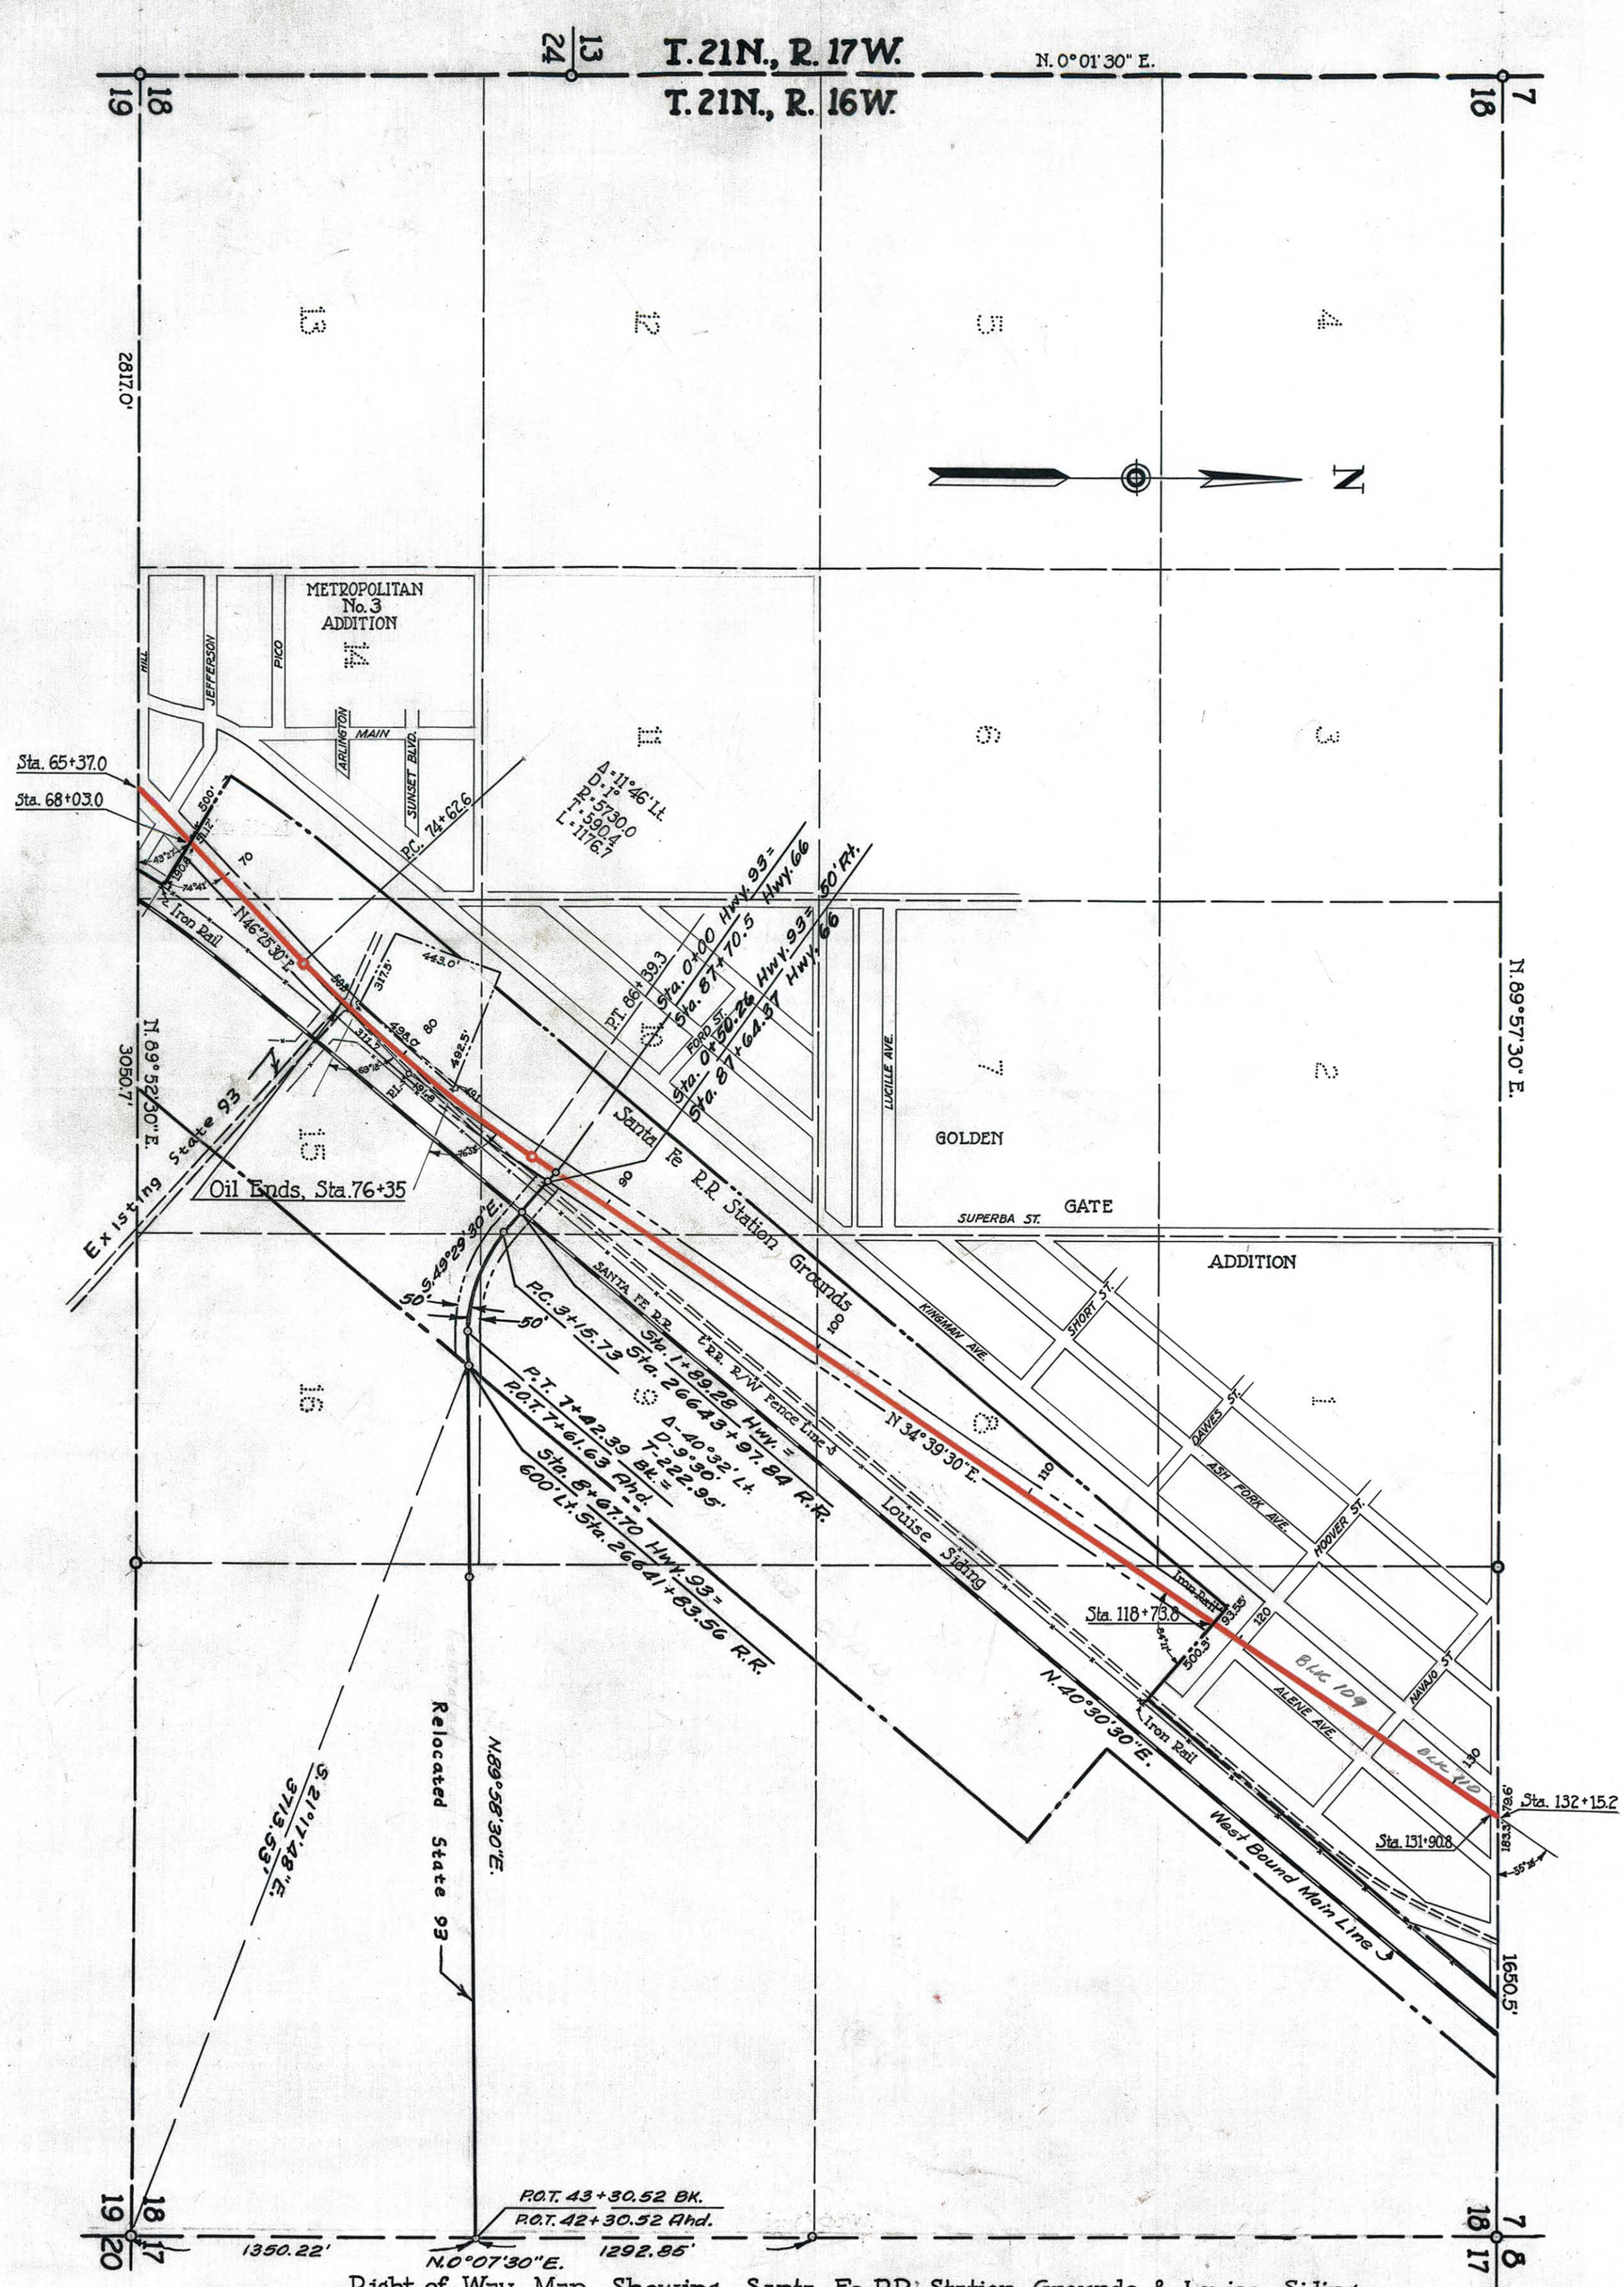

Right of Way Map Showing Santa Fe R.R. Station Grounds & Louise Siding

Scale 1" = 500'

Nov 13, 1933

KINGMAN

Ariz.

Old US 66 and SR 40B and Andy Devine Avenue Abandoned per Resolution 2002-06-A-021, BK. 4129 PG. 286 recorded 07/01/2002 M.C.R.

Plan Maint.: ADOT (OMJ) 5/23/12

Click here for SR 40B Index

F.M.G.

J01-T-8-J

C-8-T-106

J01-T-8-J