8-T-219

indexed

Click here for SR 40B Index

Old US 66 and SR 40B and Andy Devine Avenue Abandoned
per Resolution 2002-06-A-021, BK. 4129 PG. 286 recorded
07/01/2002 M.C.R.
Plan Maint.: ADOT (OMJ) 5/23/12

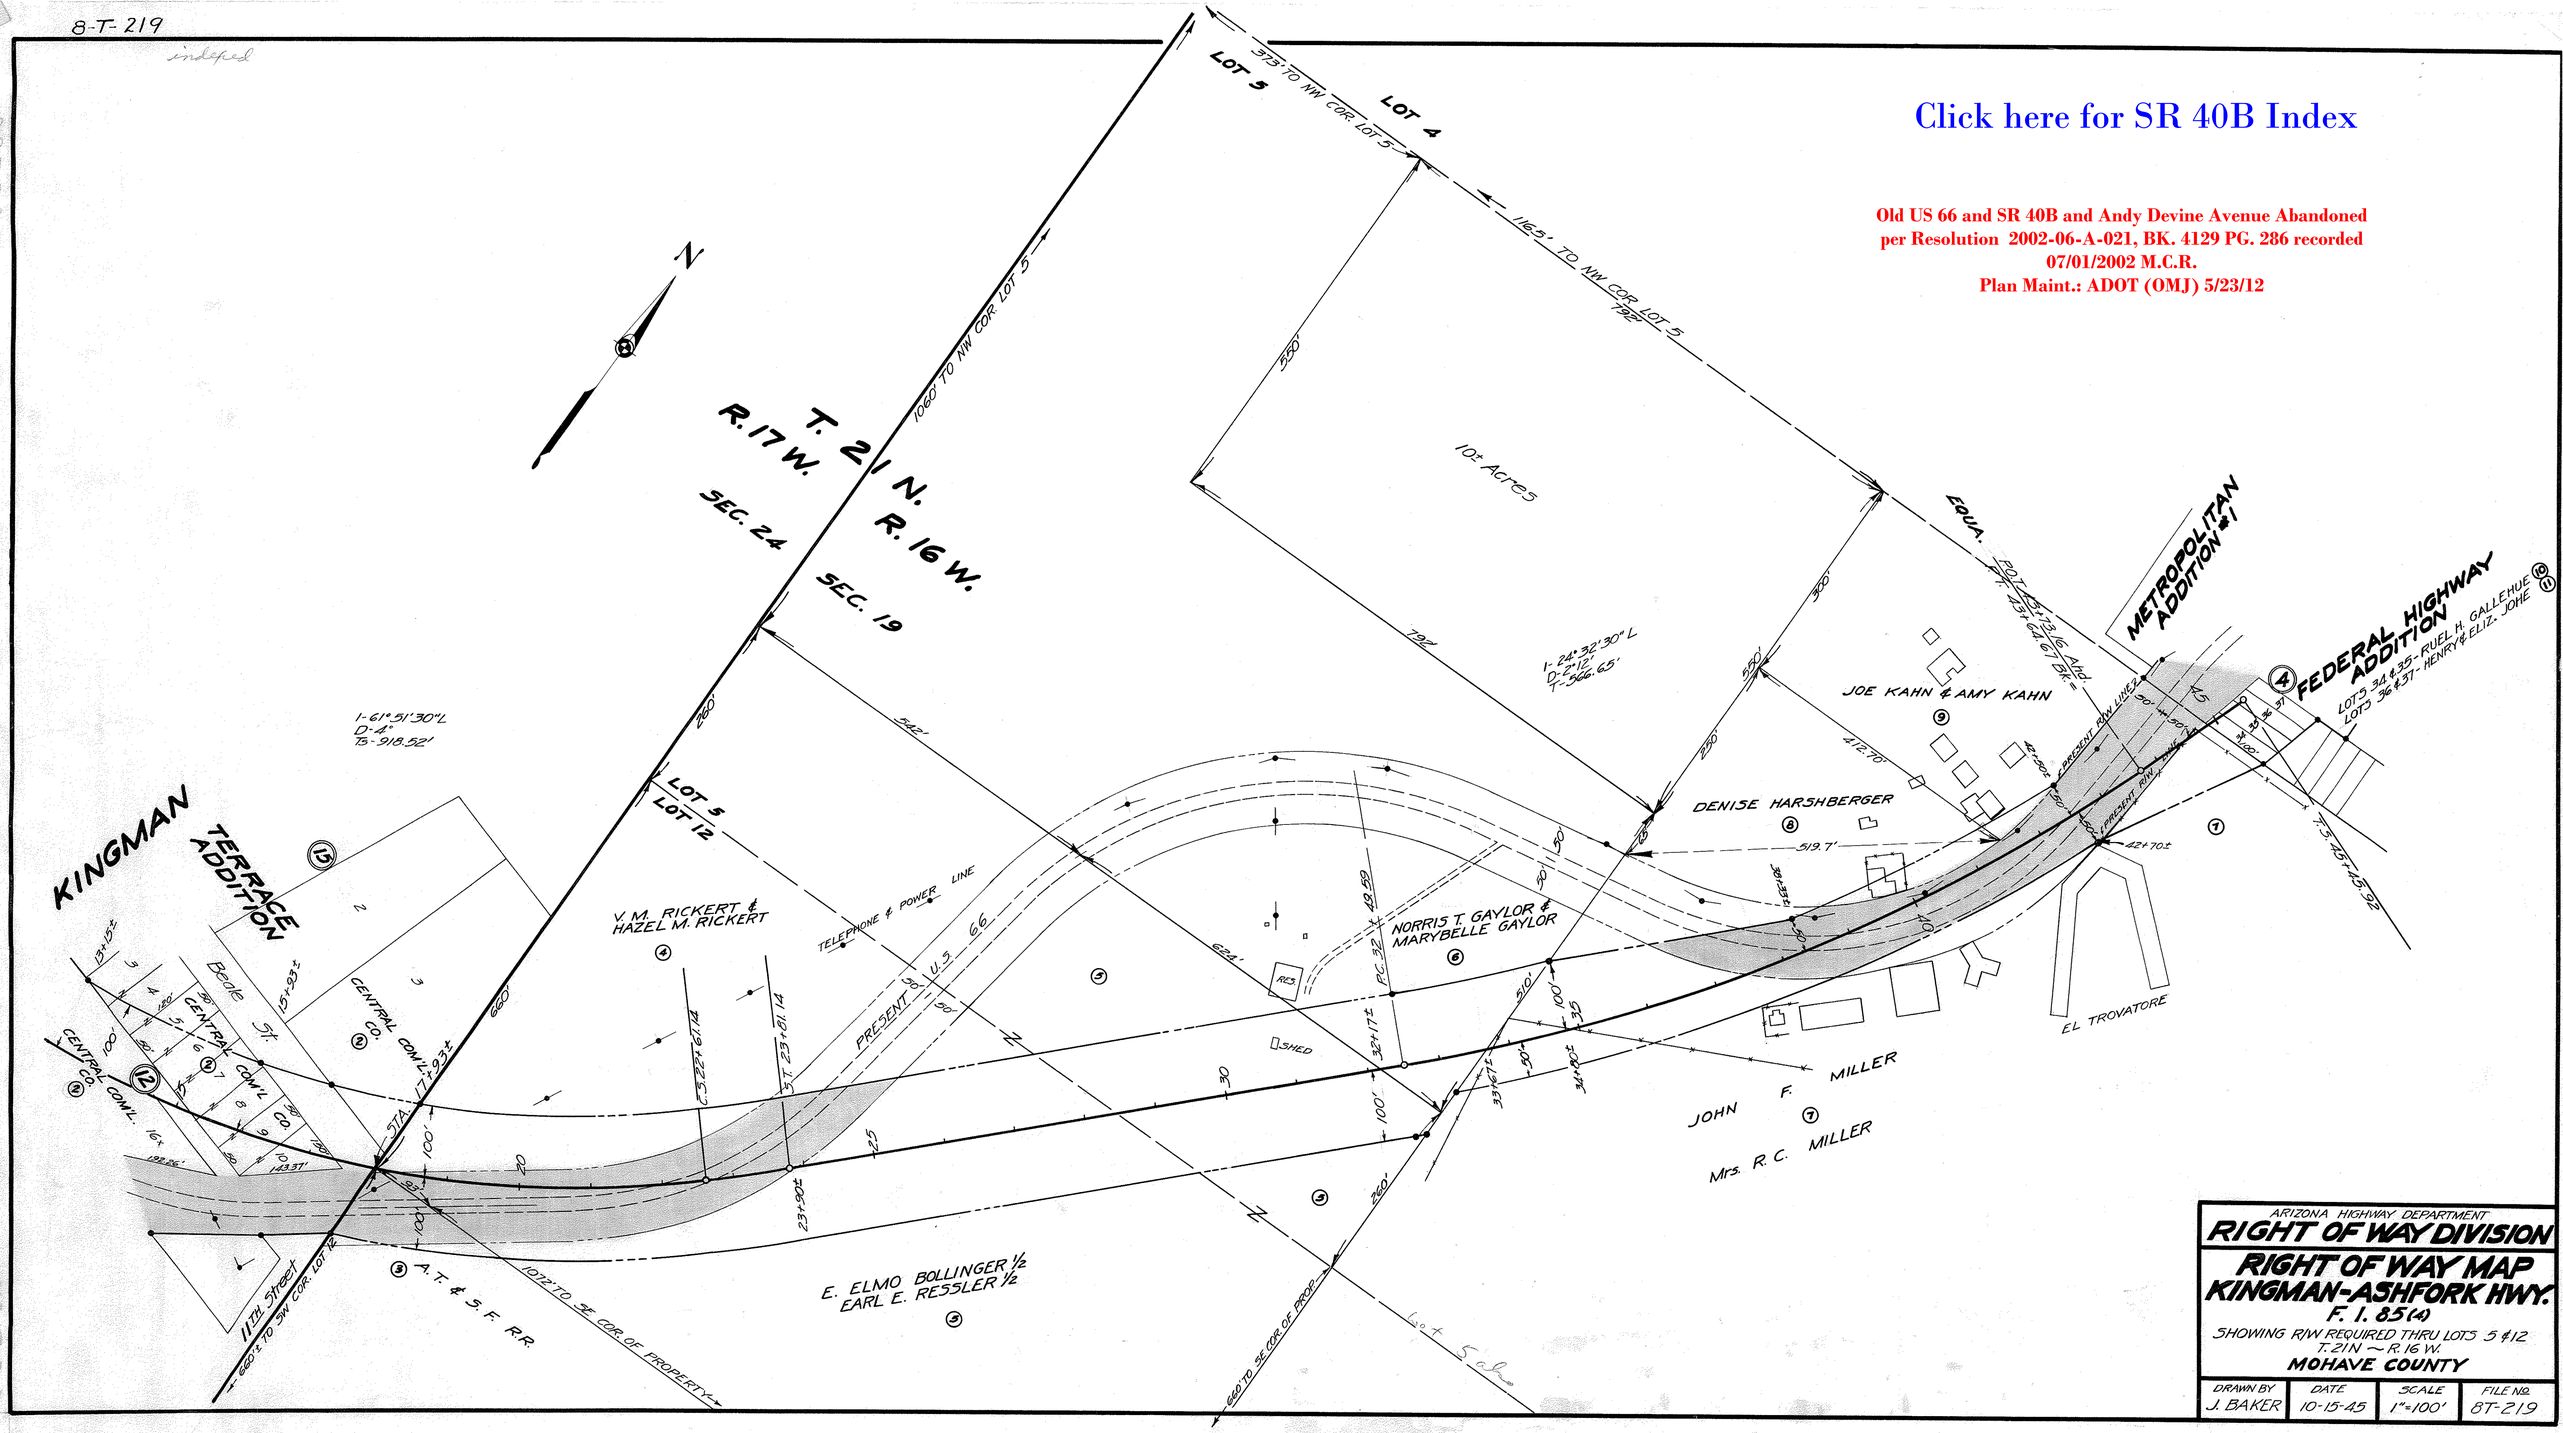

ARIZONA HIGHWAY DEPARTMENT
RIGHT OF WAY DIVISION

RIGHT OF WAY MAP
KINGMAN-ASHFORK HWY.
F. I. 85(4)
SHOWING R/W REQUIRED THRU LOTS 5 & 12
T. 21 N. ~ R. 16 W.
MOHAVE COUNTY

DRAWN BY	DATE	SCALE	FILE No.
J. BAKER	10-15-45	1"=100'	8T-219