Click here for SR 40B Index

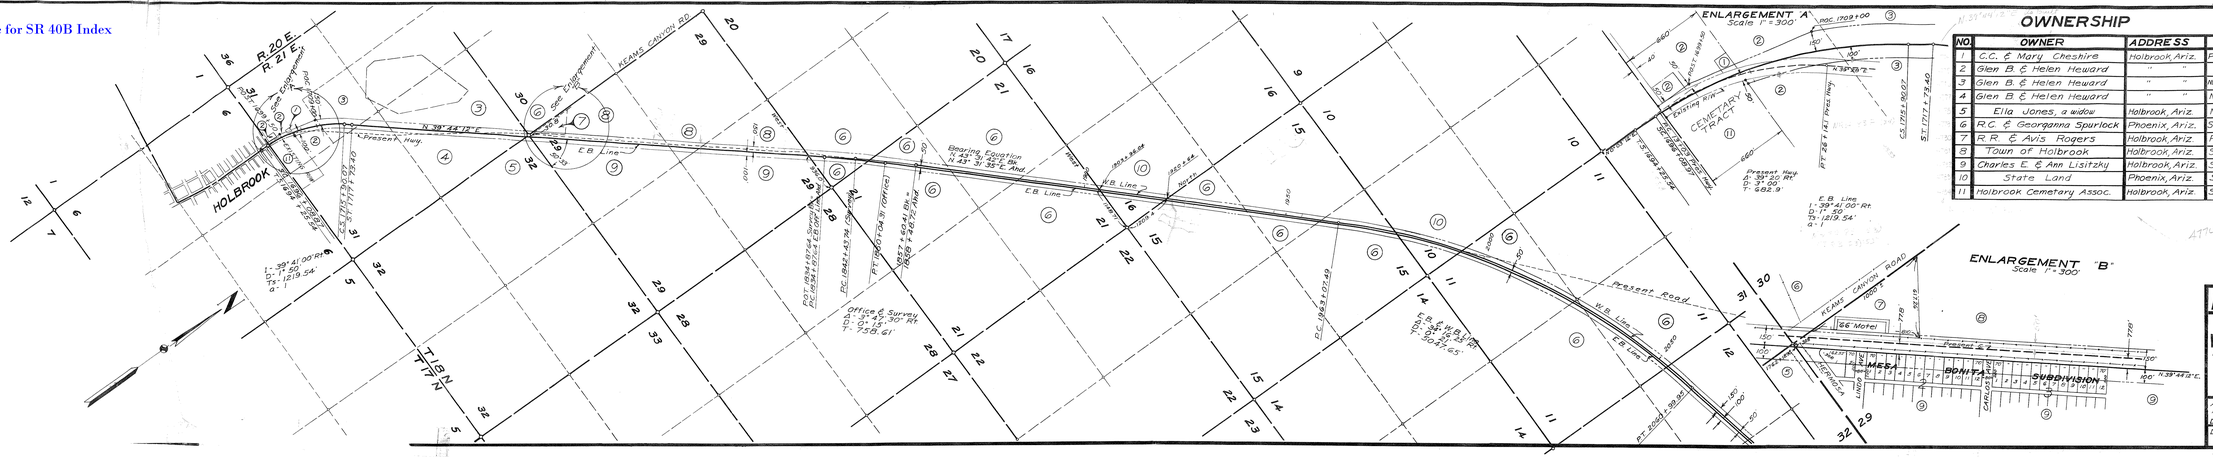

OWNERSHIP RECORD

NO.	OWNER	ADDRESS	DESCRIPTION
1	C.C. & Mary Cheshire	Holbrook, Ariz.	Parcel in SE¼ SW¼, Sec. 31, 18N-21E W of Hwy.
2	Glen B. & Helen Heward	" "	" " " " " "
3	Glen B. & Helen Heward	" "	NW¼ SW¼, NW¼ SE¼ NE¼ Sec. 31, 18N-21E W of pres Hwy.
4	Glen B & Helen Heward	" "	NE¼ Sec. 31; T.18N-R21E. E of pres. Hwy.
5	Ella Jones, a widow	Holbrook, Ariz.	NW¼ NW¼, Sec. 32, T.18N-R.21E.
6	R.C. & Georganna Spurlock	Phoenix, Ariz.	Sec 11, 15, 21, SE¼ Sec 20, SE¼ SE¼ Sec 30
7	R.R. & Avis Rogers	Holbrook, Ariz.	Parcel in SW¼ SW¼, Sec. 29, 18N-21E.
8	Town of Holbrook	Holbrook, Ariz.	Sec 29 W of pres. Hwy. (18N-21E except 7)
9	Charles E. & Ann Lisitzky	Holbrook, Ariz.	Sec. 29 E. of pres. Hwy. T.18N-R.21E.
10	State Land	Phoenix, Ariz.	SE¼ Sec. 16 & SE¼ Sec. 10, 18N-21E
11	Holbrook Cemetary Assoc.	Holbrook, Ariz.	S½ SE¼ SW¼ E. of Hwy. Sec. 31, 18N-21E

ARIZONA STATE HIGHWAY DEPARTMENT

RIGHT OF WAY DIVISION

RIGHT OF WAY MAP
WINSLOW - HOLBROOK

From Sta. 1694 + 25.54 to Sta. 2060 + 99.95

F.I. 83 (23)
NAVAJO CO.

Alignment Approved For R/W Acquisition

Date: _____ Plans Engineer

DRAWN BY	DATE:	SCALE	FILE NO.
SUTTON	4-22-52	1" = 1000'	9-7-187