Click here for SR 40B Index

OWNERSHIP RECORD / ACQUISITION RECORD

PARCEL NUMBER	OWNER	DESCRIPTION	TOTAL AREA	AREA REQUIRED: GROSS INCLUDING EXISTING R/W	AREA REQUIRED: NET EXCLUDING EXISTING R/W	EASEMENT AREA	REMAINDER: LEFT	REMAINDER: RIGHT	SHEET NO.	CHIEF R/W AGENT APPROVAL	INSTRUMENT: TYPE	INSTRUMENT: DATE	RECORDED: DATE	RECORDED: DOCUMENT
9-1169	BRADCO INC.	LOT 22, BLOCK 32 CLARK ADDITION TO HOLBROOK BK. 1 PG. 23 NCR	17500±		150±		17350±		1		WD	1-6-03	3-26-03	03-06978
9-1170	JOSEPH T. MARTORANA	LOT 50, BLOCK 33 CLARK ADDITION TO HOLBROOK BK. 1 PG. 23 NCR	31500±		6±			31494±	1		WD	1-6-03	5-19-03	03-11836
9-1171	JACK L. YOUNG	LOT 21, BLOCK 37 CLARK ADDITION TO HOLBROOK BK. 1 PG. 23 NCR	17500±		113±		17387±		1		WD	3-10-03	3-28-03	03-07185
9-1172	KEITH GROSS ET. UX.	LOT 1 BLOCK 36 CLARK ADDITION TO HOLBROOK BK. 1 PG. 23 NCR	3500±		113±			3387±	1		WD	2-18-03	3-20-03	03-6520

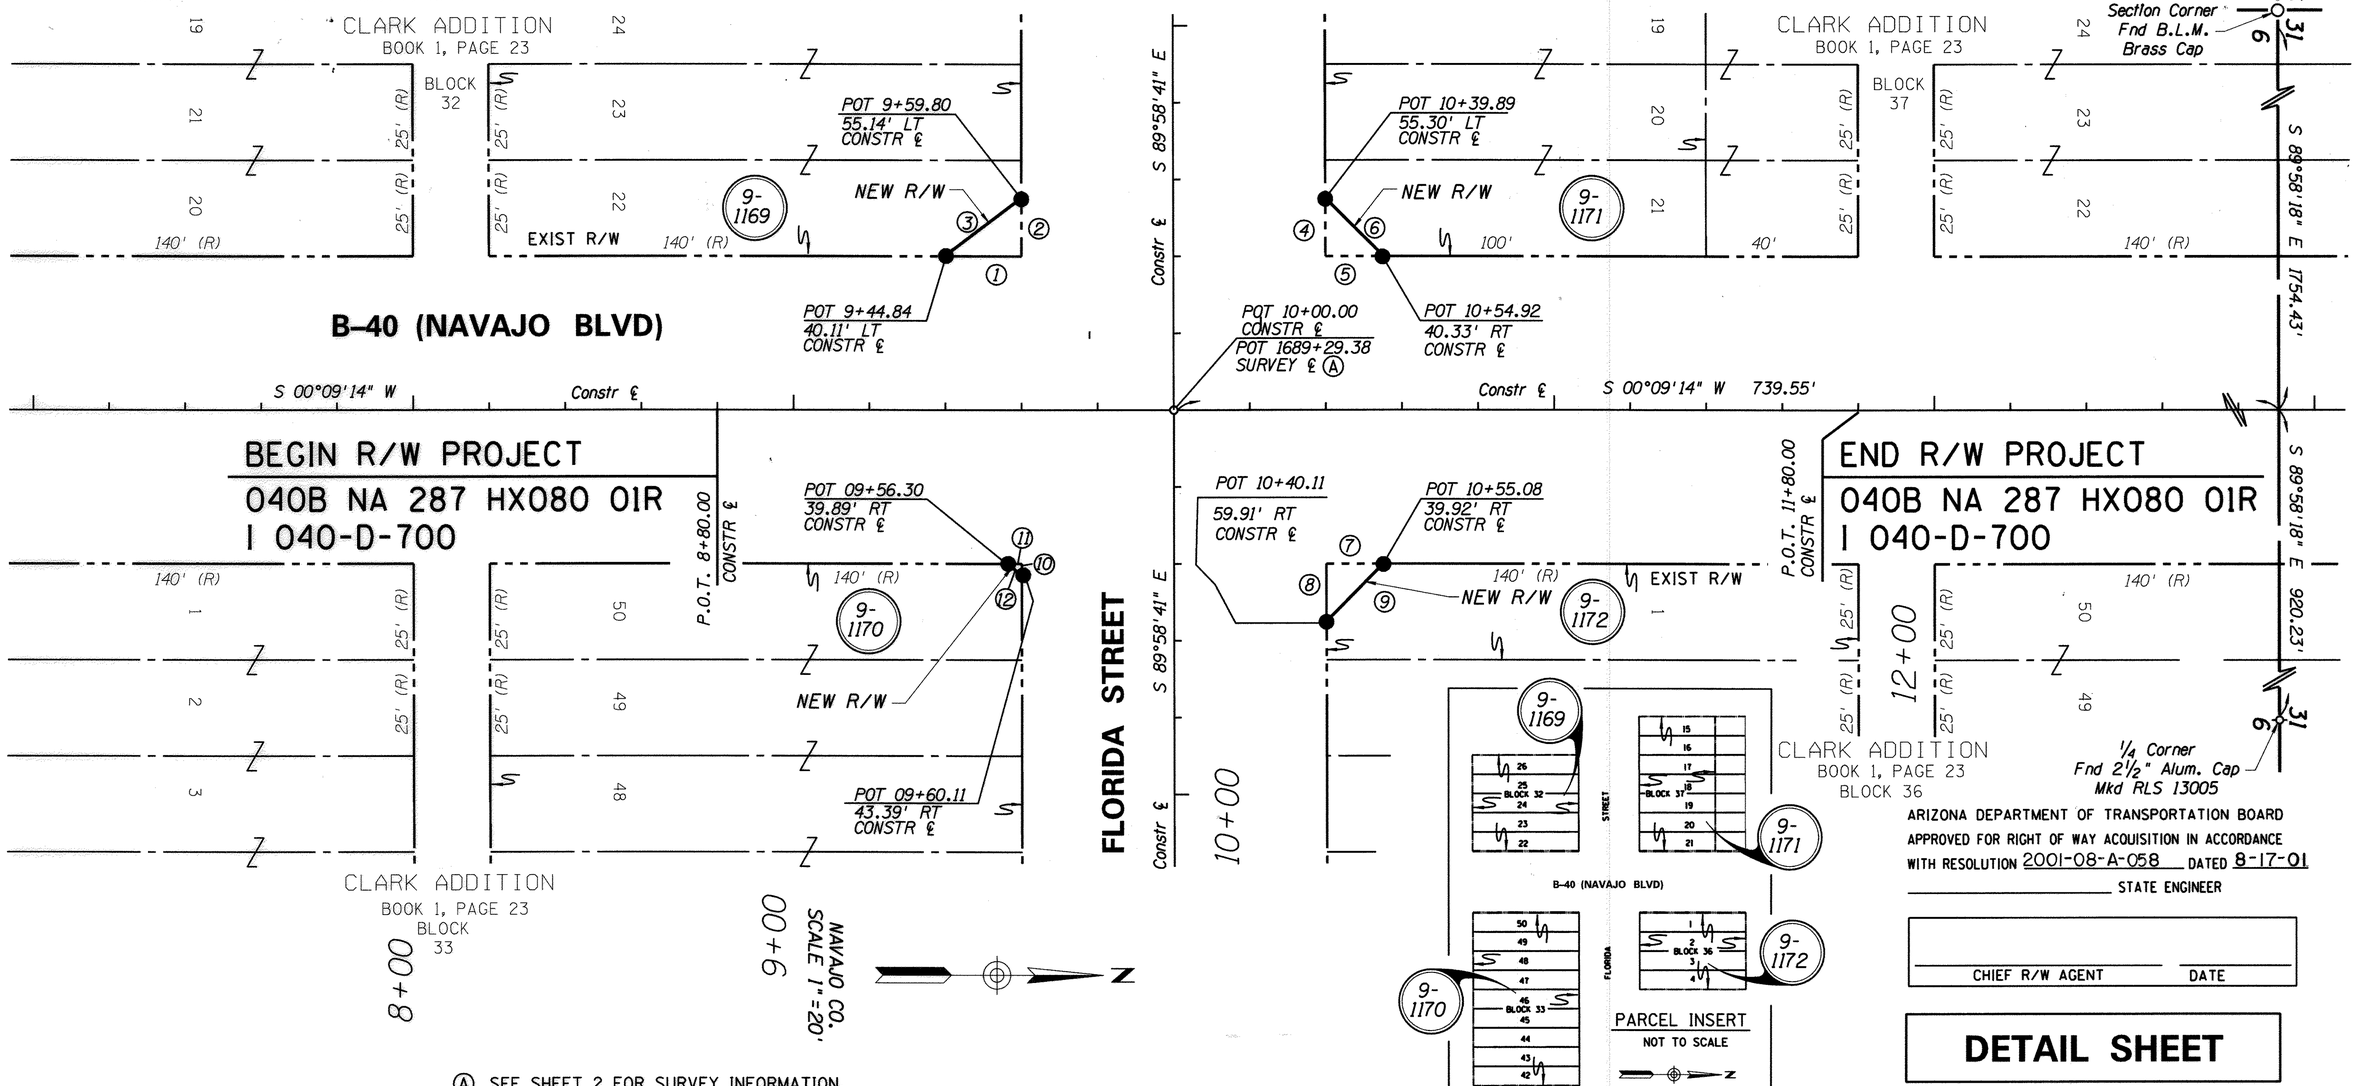

ARIZONA DEPARTMENT OF TRANSPORTATION BOARD APPROVED FOR RIGHT OF WAY ACQUISITION IN ACCORDANCE WITH RESOLUTION 2001-08-A-058 DATED 8-17-01

_____ STATE ENGINEER

_____ CHIEF R/W AGENT _____ DATE

DETAIL SHEET

Ⓐ SEE SHEET 2 FOR SURVEY INFORMATION.

① S 00°02'11" W 20.00'
② S 89°59'31" E 15.00'
③ N 36°50'37" W 24.95'
④ N 89°57'32" W 15.00'
⑤ N 00°02'11" E 15.00'
⑥ S 45°02'19" W 21.21'
⑦ N 00°10'11" E 15.00'
⑧ S 89°57'32" E 15.00'
⑨ S 44°53'40" E 21.19'
⑩ S 89°57'32" E 3.50'
⑪ N 00°10'11" E 3.50'
⑫ N 45°06'20" E 4.96'

PUBLIC HEARING REQUIREMENTS CERTIFIED _____
ENVIRONMENTAL CLEARANCE _____
C & S REVIEW _____
BID SET REVIEW _____

REVISIONS			
C.O. NO.	DATE	BY	DESCRIPTION
9581	OCT 2002	CJK	REVISED NEW R/W RT & LT STA 9+60.00

DRAWING NO.	D-9-T-329
HARD COPY	
DRAWN/DATE	07/12/01
CHECKED	CJK
ROUTE	B40
SECTION	040B at FLORIDA STREET

ABSOLUTE SURVEYING AND MAPPING, INC.
820 W. HOPI DR. HOLBROOK ARIZONA 86025
PH. 520-524-6738 FAX 520-524-7862

ARIZONA DEPARTMENT OF TRANSPORTATION
INTERMODAL TRANSPORTATION DIVISION
RIGHT OF WAY PLANS SECTION

HIGHWAY: SHOW LOW - HOLBROOK
PROJECT NO.: I 040-D-700
TRACS NO.: 040B NA 287 HX080 01R

REGISTERED LAND SURVEYOR CERTIFICATE NO. 28728 CLYDE J. KING ARIZONA, U.S.A. Date Signed 4-9-04

SHEET 1 OF 2

09 APR 2004 ...\040BRW287\040BRW287.S01

RESULTS OF SURVEY

OF A PORTION OF B-8 IN
CLARK ADDITION TO THE TOWN OF HOLBROOK
AS RECORDED IN BOOK 1, PAGE 23,
NAVAJO COUNTY, ARIZONA

Click here for SR 40B Index

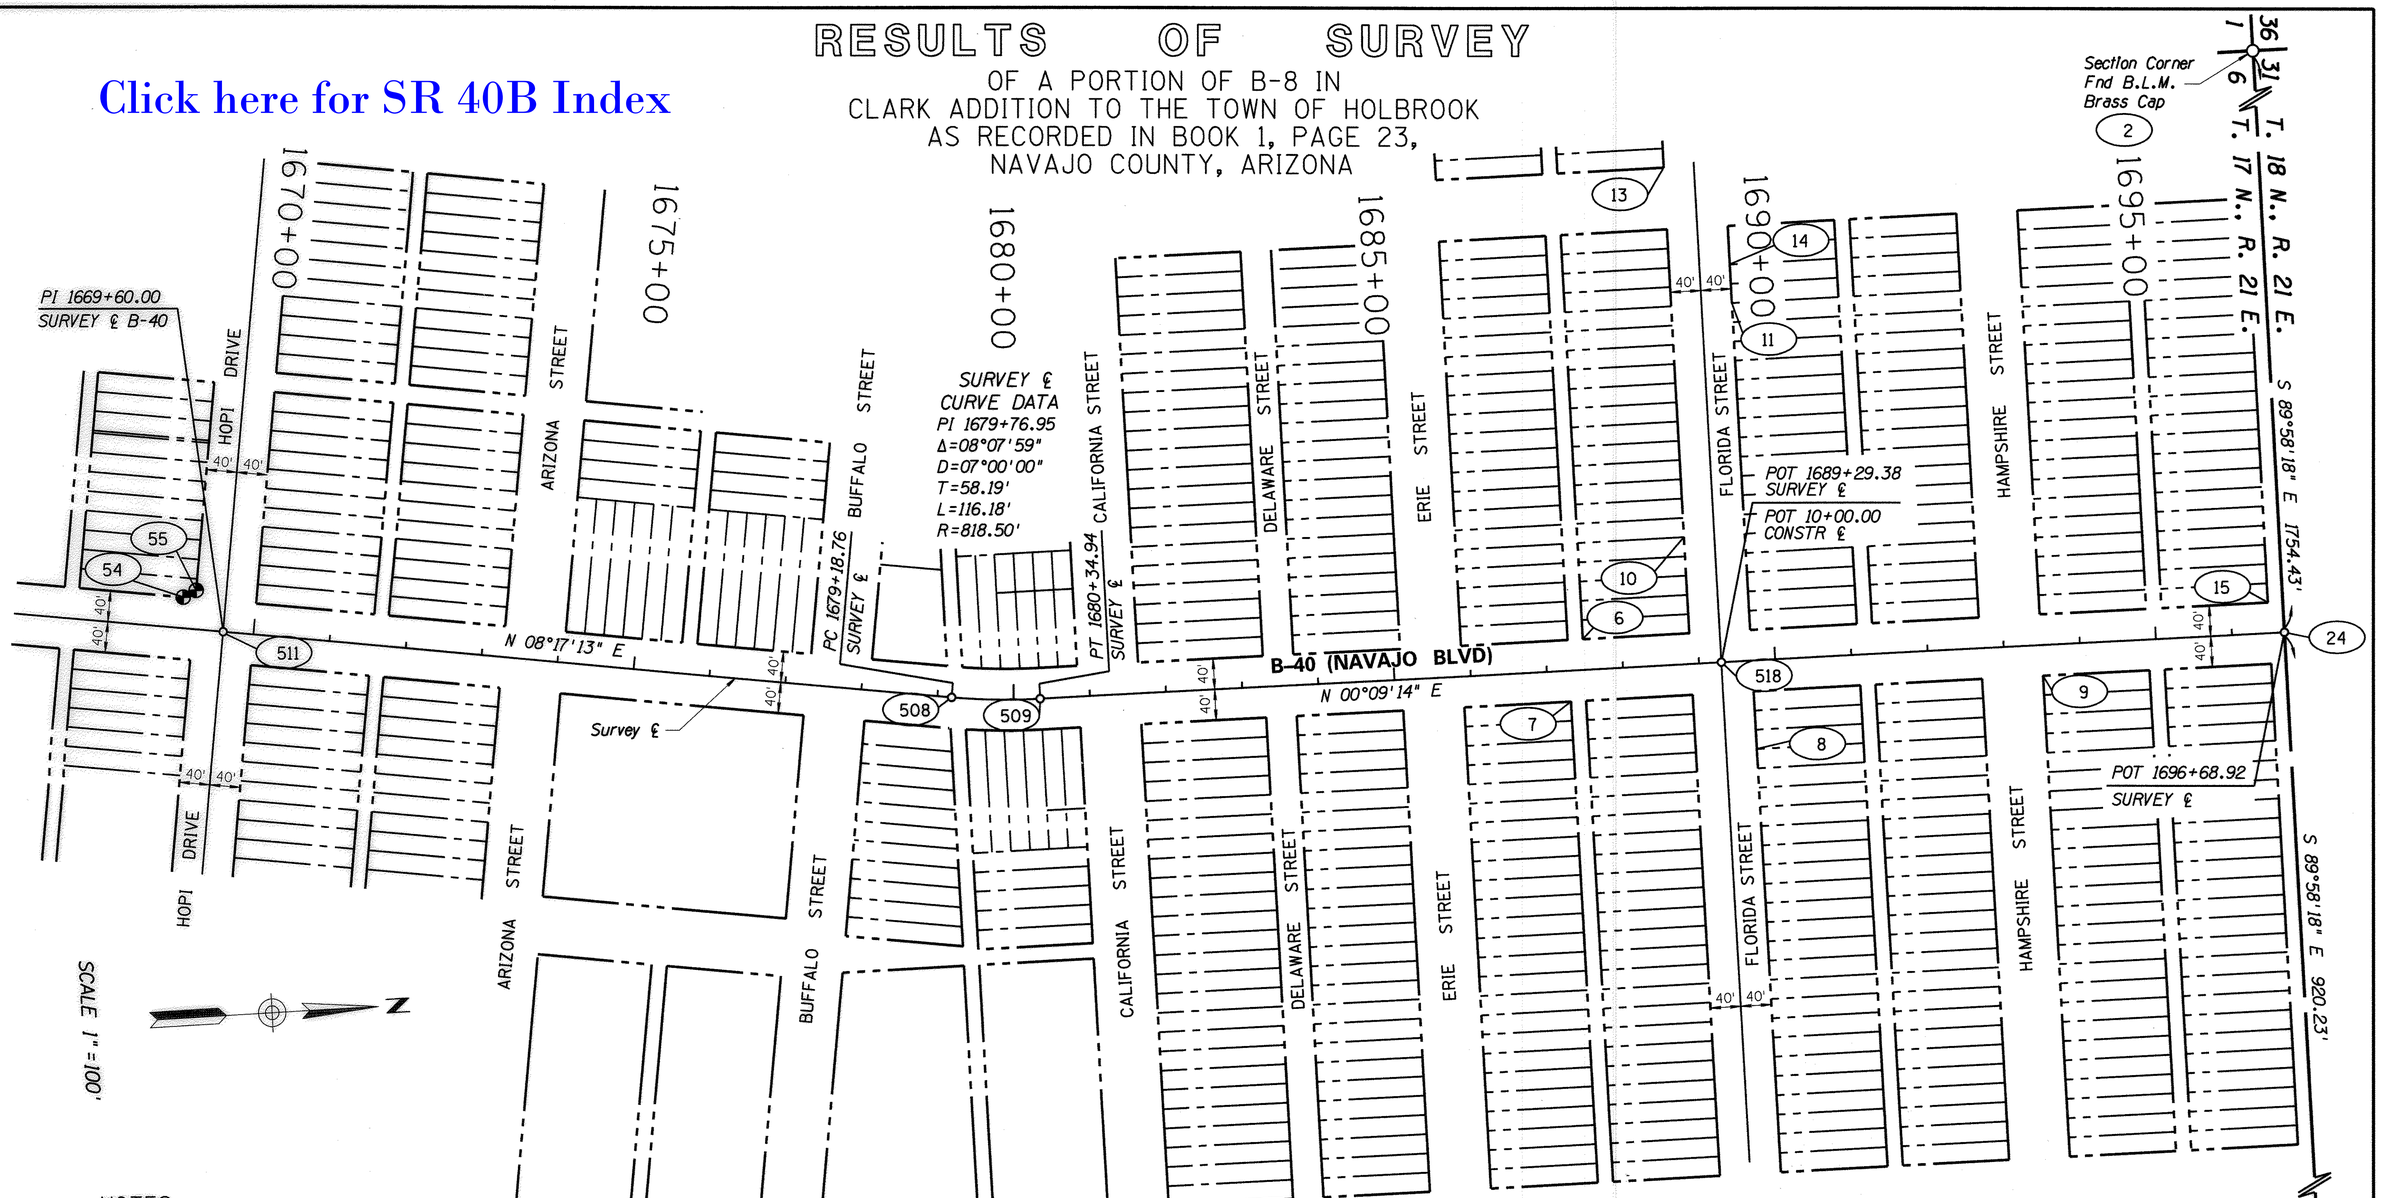

NOTES:

1. COORDINATES ARE ARIZONA MODIFIED STATE PLANE N.A.D. 83.
2. G.A.F. = 1.00035173
3. CONTROL POINT USED U.S.C.G.S. STATION "NORTH".
4. THE BASIS FOR ALIGNMENT OF B-8 WAS A BEST FIT OF EXISTING MONUMENTS TO R/W PROJ. F-027-1-718.

SURVEYORS CERTIFICATION

I CLYDE J KING CERTIFY THAT THE SURVEY SHOWN HEREON WAS DONE UNDER MY DIRECT SUPERVISION DURING THE MONTH OF JULY, 2001 AND IS CORRECT AND ACCURATE TO THE BEST OF MY ABILITY AND KNOWLEDGE, AND THAT THE SURVEY MONUMENTS SHOWN HEREON HAVE BEEN LOCATED AS SHOWN.

CLYDE J KING, RLS 28728

GROUND COORDINATES

PNT	NORTHING	EASTING	DESCRIPTION	STATION & OFFSET
2	1422689.7049	701078.4244	FND BLM BRASS CAP	-
5	1422688.3883	703753.0826	FND ALUM CAP MKD 13005	-
6	1421769.3400	702790.5365	FND ALUM CAP MKD 13005	1687+49.31 39.85' LT
7	1421748.5865	702870.1791	FND ¾" IRON ROD	1687+28.78 39.85' RT
8	1421989.2078	702948.2489	FND ANGLE IRON	-
9	1422369.2542	702872.0186	FND ½" REBAR	1693+49.45 40.02' RT
10	1421909.2519	702665.3740	FND ALUM CAP MKD 13005	-
11	1421989.6313	702365.6066	FND ⅝" REBAR MKD 22290	-
13	1421909.3204	702185.1995	FND 1" IRON PIN	-
14	1421989.6639	702313.4618	FND ⅝" REBAR MKD 22290	-
15	1422668.9810	702791.1062	FND 1" BRASS CAP MKD 5704	1696+48.95 41.70' LT
54	1419940.5996	702634.0741	FND ADOT ALUM CAP	1669+03.91 40.00' LT
55	1419958.0045	702626.2641	FND ADOT ALUM CAP	1669+20.00 50.24' LT

GROUND COORDINATES

PNT	NORTHING	EASTING	DESCRIPTION
24	1422688.8413	702832.8574	CALCULATED POINT
508	1420939.0907	702819.9270	CALCULATED POINT
509	1421054.8630	702828.4701	CALCULATED POINT
511	1419990.3424	702681.7412	CALCULATED POINT
518	1421949.2897	702830.8717	CALCULATED POINT

¼ Corner
Fnd 2½"
Alum Cap
Mkd RLS
13005
5

DRAWING NO.	D-9-T-329	ARIZONA DEPARTMENT OF TRANSPORTATION INTERMODAL TRANSPORTATION DIVISION RIGHT OF WAY PLANS SECTION	
HARD COPY	THIS SHEET	HIGHWAY	SHOW LOW - HOLBROOK
DRAWN/DATE	7/12/01	PROJECT NO.	I 040-D-700
CHECKED	CJK	TRACS NO.	040B NA 287 HX080 01R
ABSOLUTE SURVEYING AND MAPPING, INC. 820 W. HOPI DR. HOLBROOK ARIZONA 86025 PH. 520-524-6738 FAX 520-524-7862			
ROUTE	B40	SECTION	040B at FLORIDA STREET

REGISTERED LAND SURVEYOR CERTIFICATE NO. 28728 CLYDE J. KING ARIZONA, U.S.A. Date Signed 10-24-01

SHEET 2 OF 2

09 APR 2004 ...\040BRW287\040BRW287.R01