Click here for SR 89A Index

13-T-2221

JEROME-CLARDALE HWY.
RIGHT OF WAY MAP.

FED. ROAD DIST No.	STATE	W.P.M.H. PROJ. No.	SHEET No.	TOTAL SHEETS
2	ARIZ	96-D	2	7 R/W

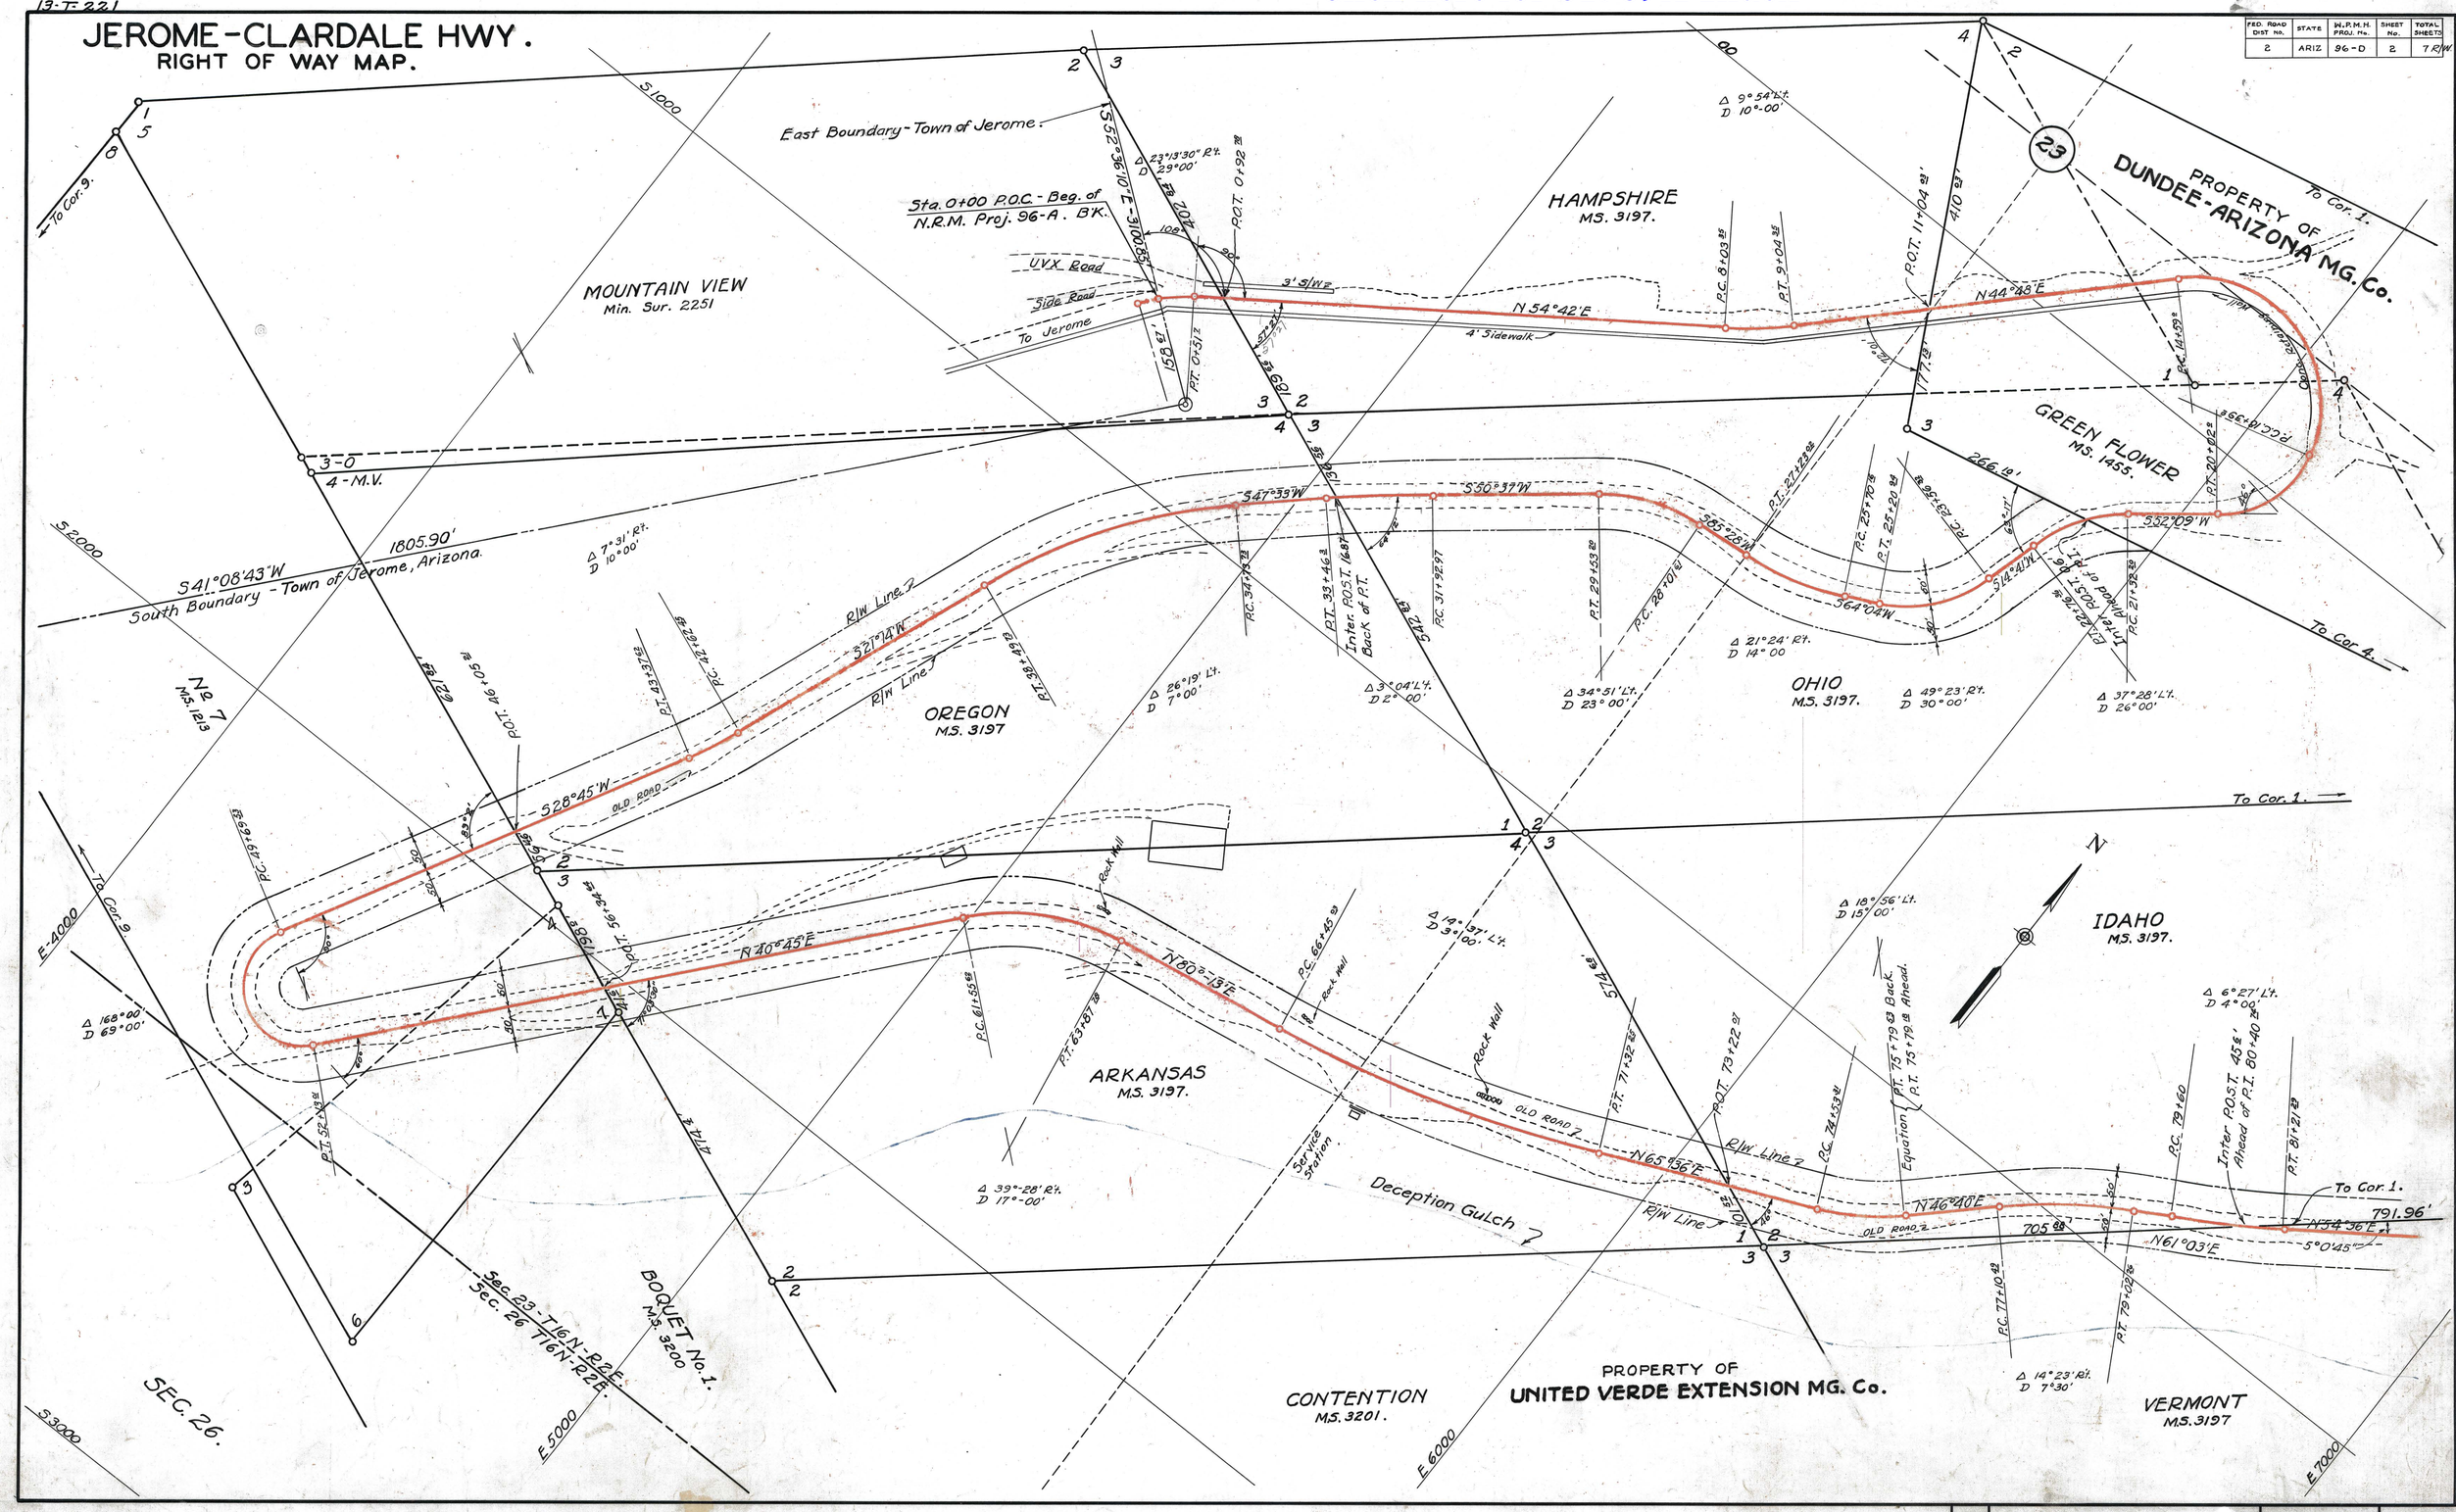

13-T-221

PRESCOTT-FLAGSTAFF HWY.
(JEROME-CLARKDALE).
RIGHT OF WAY MAP.

FED. ROAD DIST. No.	STATE	W.P.M.H. PROJ. No.	SHEET No	TOTAL SHEETS
2	ARIZ	96-D	3	7 R/W

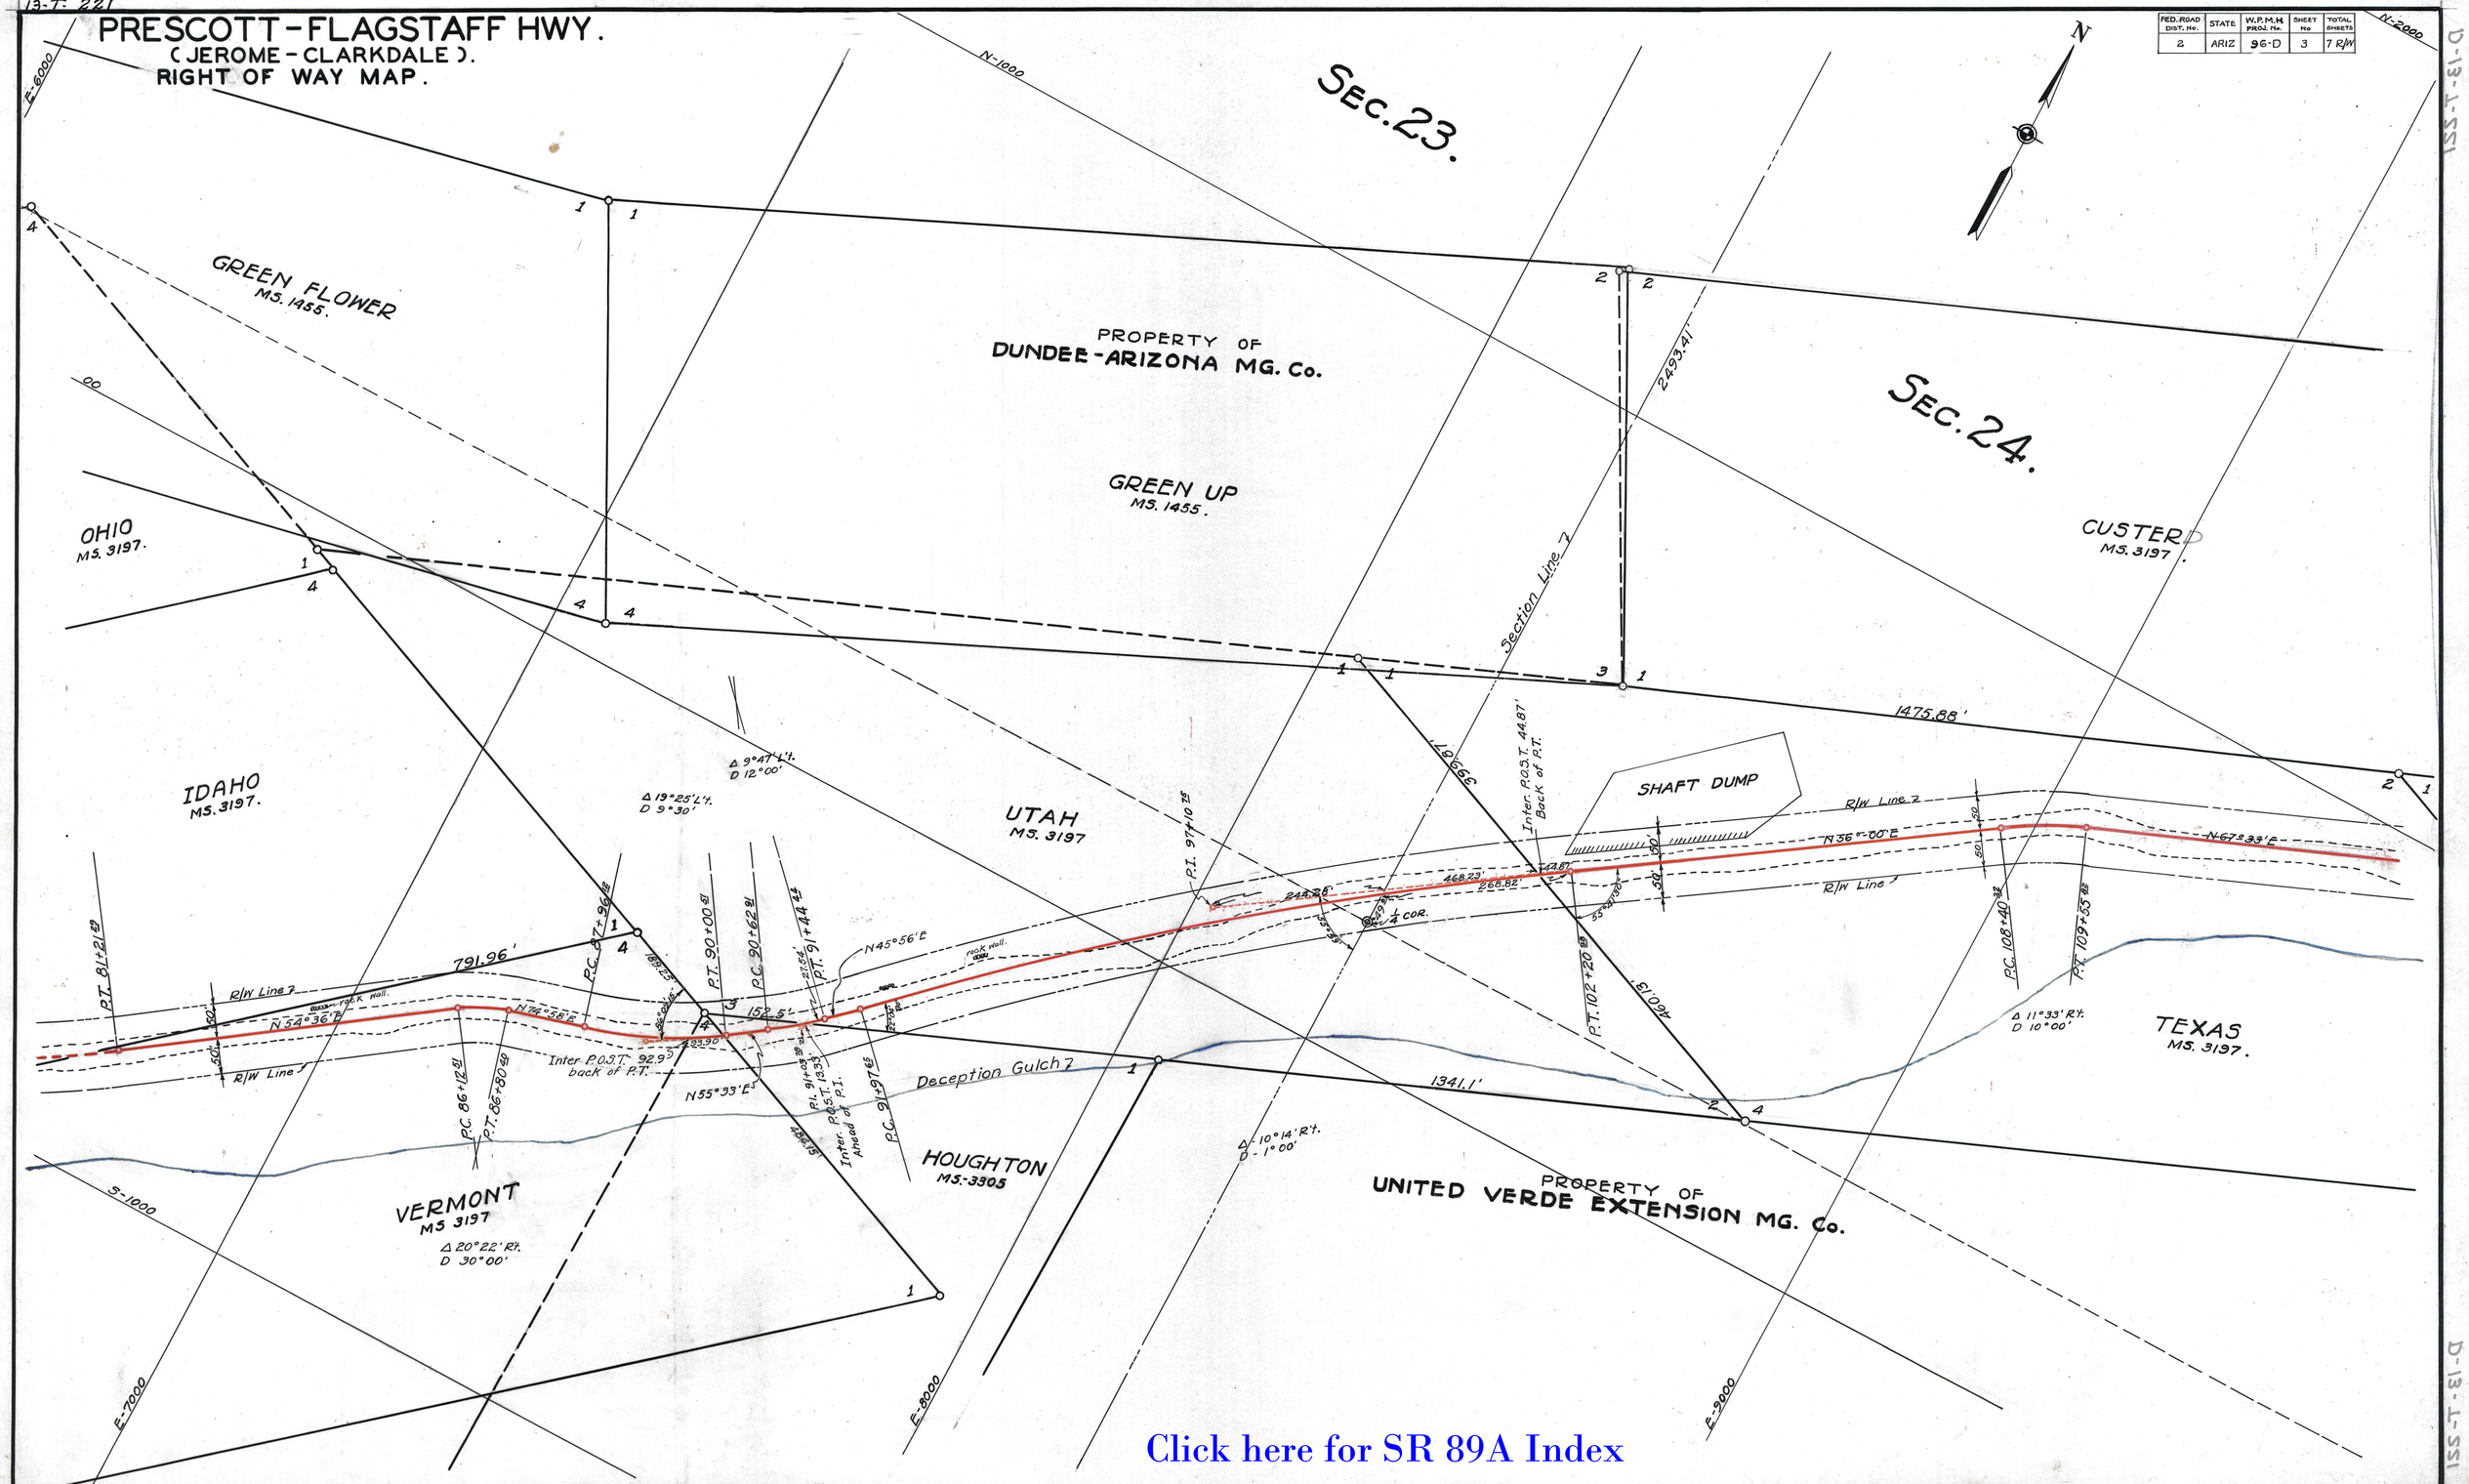

Click here for SR 89A Index